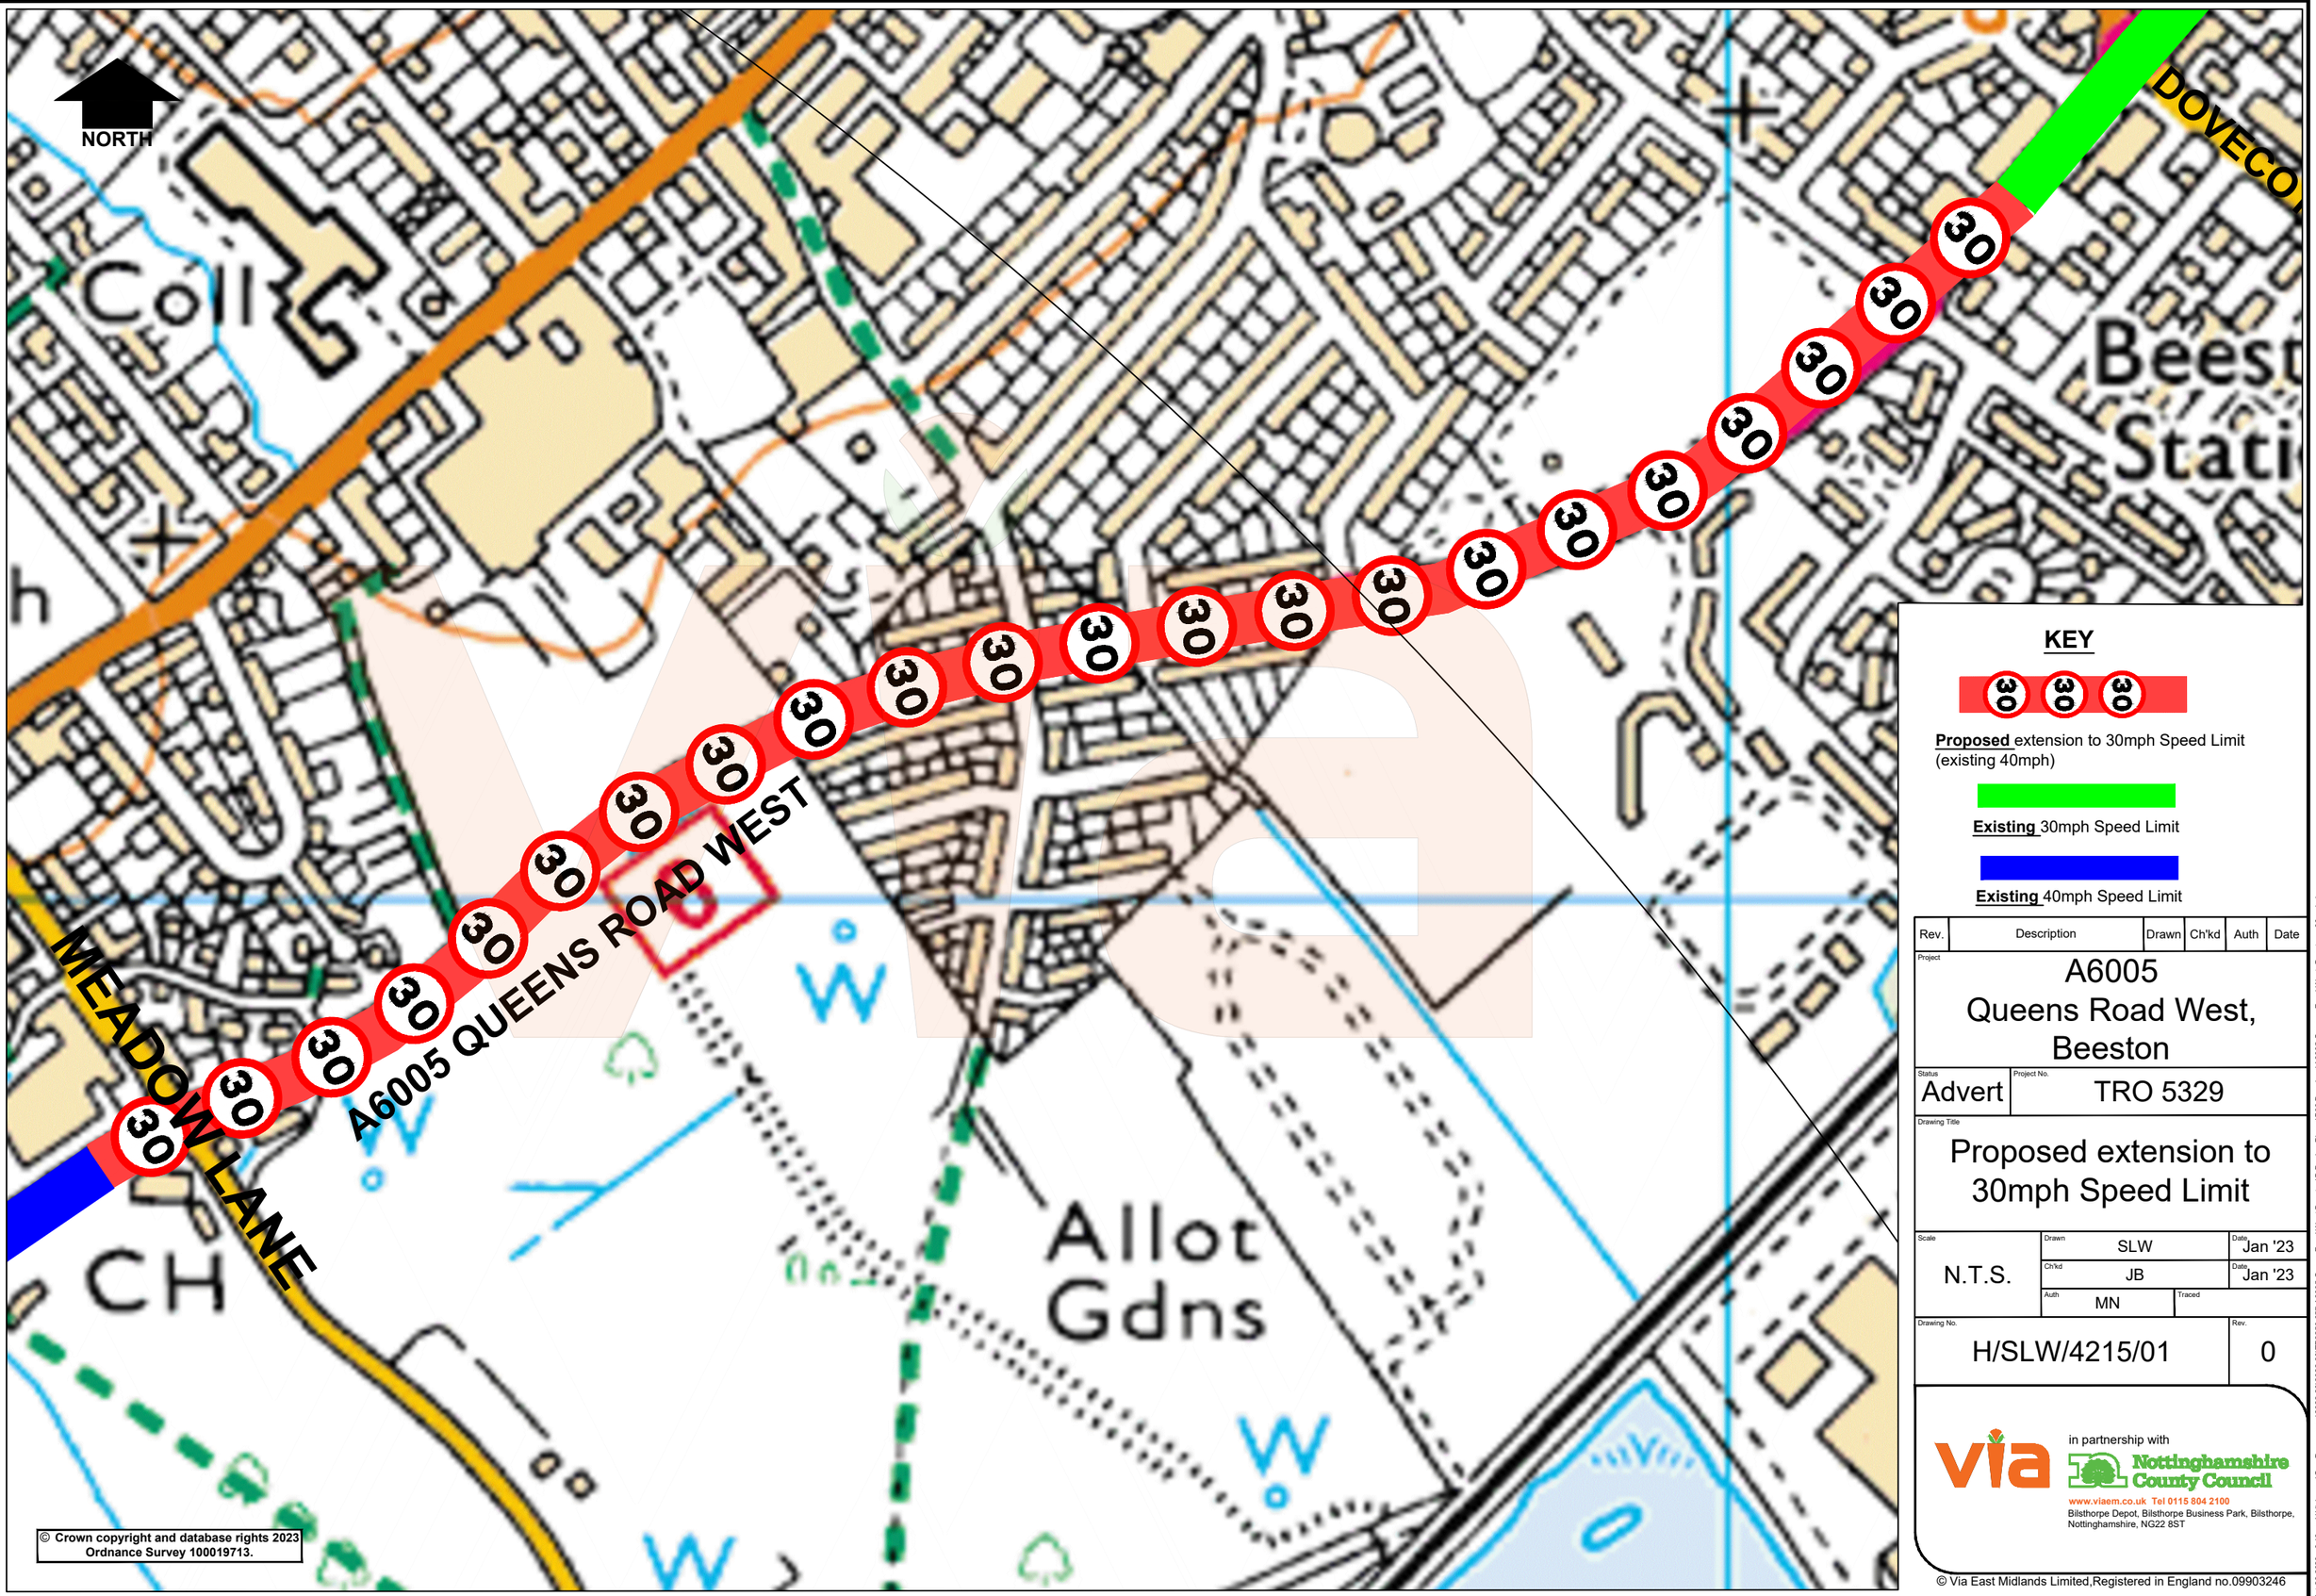

KEY

30 30 30

Proposed extension to 30mph Speed Limit (existing 40mph)

Existing 30mph Speed Limit

Existing 40mph Speed Limit

Rev.	Description	Drawn	Ch'kd	Auth	Date

Project

A6005
Queens Road West,
Beeston

Status	Project No.
Advert	TRO 5329

Drawing Title

Proposed extension to 30mph Speed Limit

Scale	Drawn	Date
N.T.S.	SLW	Jan '23
	Ch'kd: JB	Date: Jan '23
	Auth: MN	Traced

Drawing No.	Rev.
H/SLW/4215/01	0

via

in partnership with Nottinghamshire County Council

www.viaem.co.uk Tel 0115 804 2100
Bilsthorpe Depot, Bilsthorpe Business Park, Bilsthorpe, Nottinghamshire, NG22 8ST

© Via East Midlands Limited,Registered in England no.09903246

Oct 26 2023 - 9:48am I:\Highways\One Programme\2022-23\2022-23\TP2260 857 A6005 Queen Road West Beeston\B Design Phase\B03 Drawings\A6005 Queens Road West, Beeston - 30mph.dwg

A3