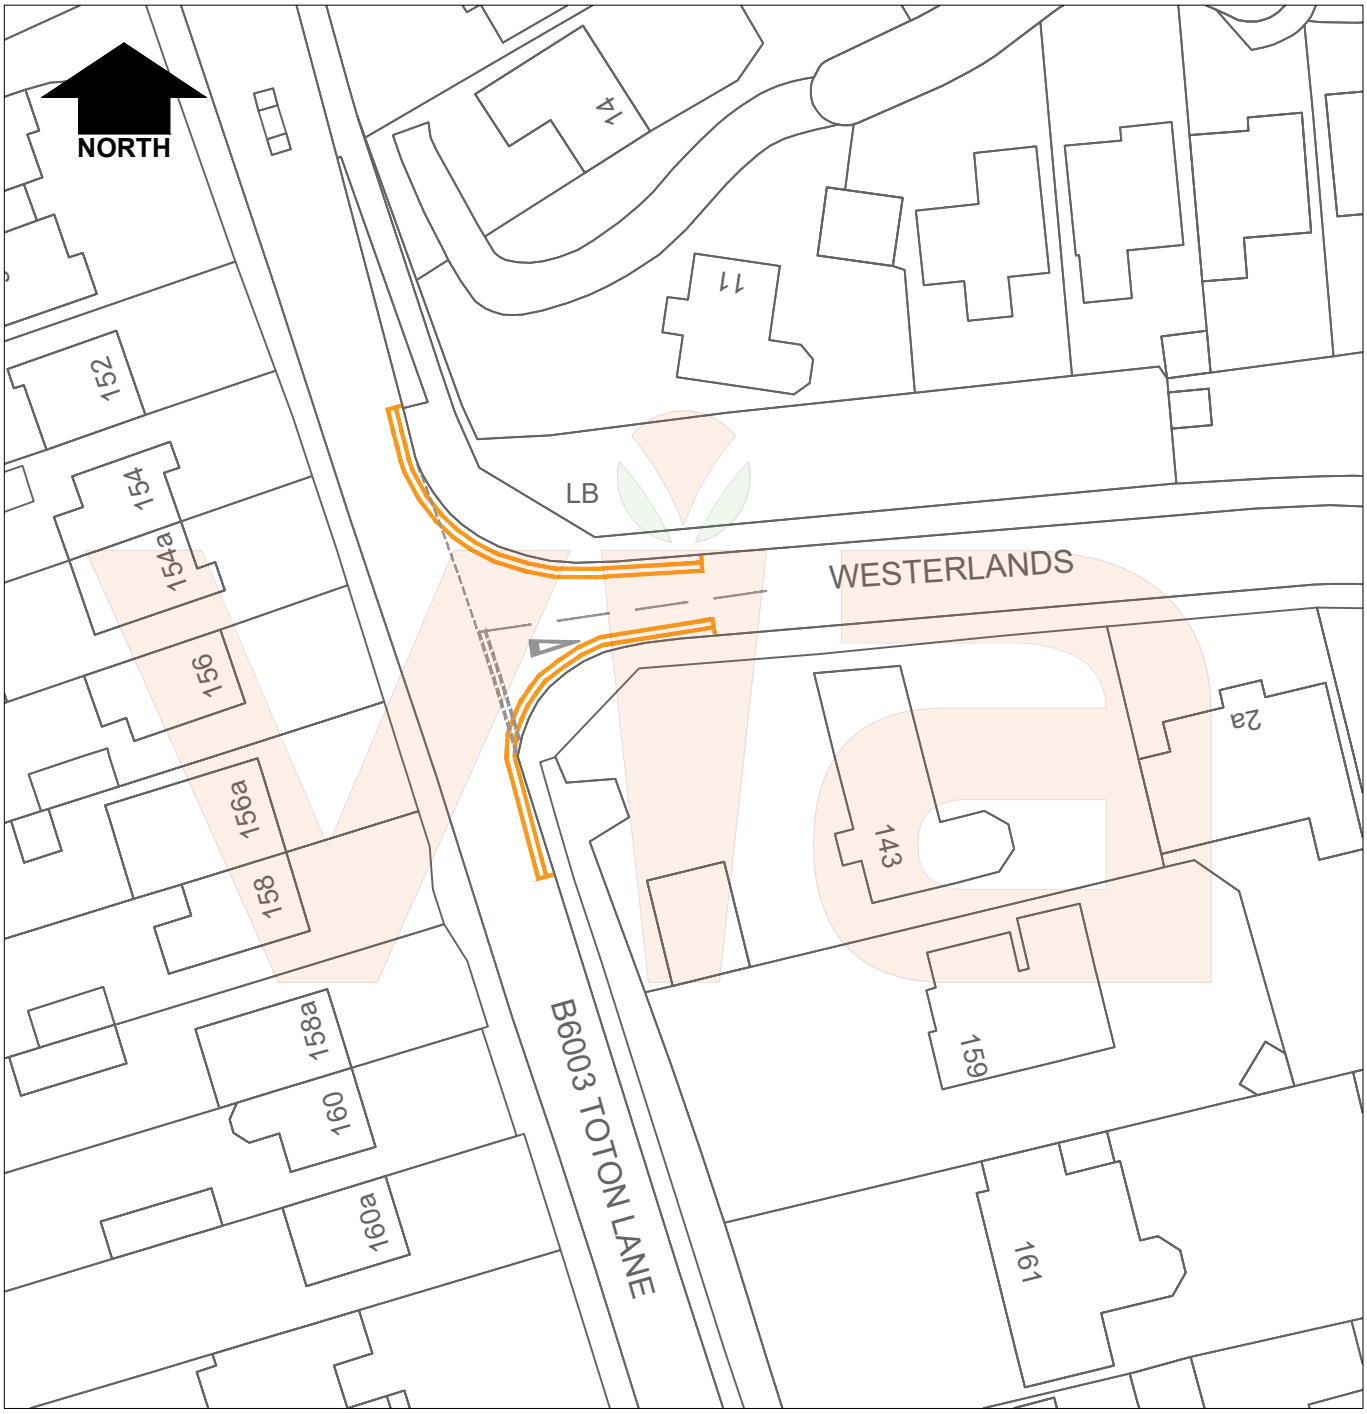

KEY

Proposed Double Yellow Lines (No Waiting At Any Time)

© Crown copyright and database rights 2025 Ordnance Survey 100019713.

Rev.	Description	Drawn	Ch'kd	Auth	Date

in partnership with Nottinghamshire County Council

www.viaem.co.uk Tel 0115 804 2100
Bilsthorpe Depot, Bilsthorpe Business Park, Bilsthorpe, Nottinghamshire, NG22 8ST

Project: B6003 Toton Lane and Westerlands, Stapleford		Drawn: CLW	Date: SEPT 25
		Ch'kd: MN	Date: SEPT 25
Status: Stg 2	Project No.: TRO 5368	Auth: MN	Traced:
Drawing Title: Proposed Double Yellow Lines - Stage Two Plan			Scale: NTS
Drawing No.: H/CLW/5070/01			Rev.: 0

© Via East Midlands Limited,Registered in England no.09903246

A4

Sep 11,2025 - 4:21pm C:\Users\cw89\DC\ACCDocs\ViaEM\TP2450257 Westerlands_Toton Lane - Stapleford\Project Files\TP2450257 Westerlands Toton Lane Stapleford\B Design Phase\B03 Drawings\Westerlands.dwg