



KEY

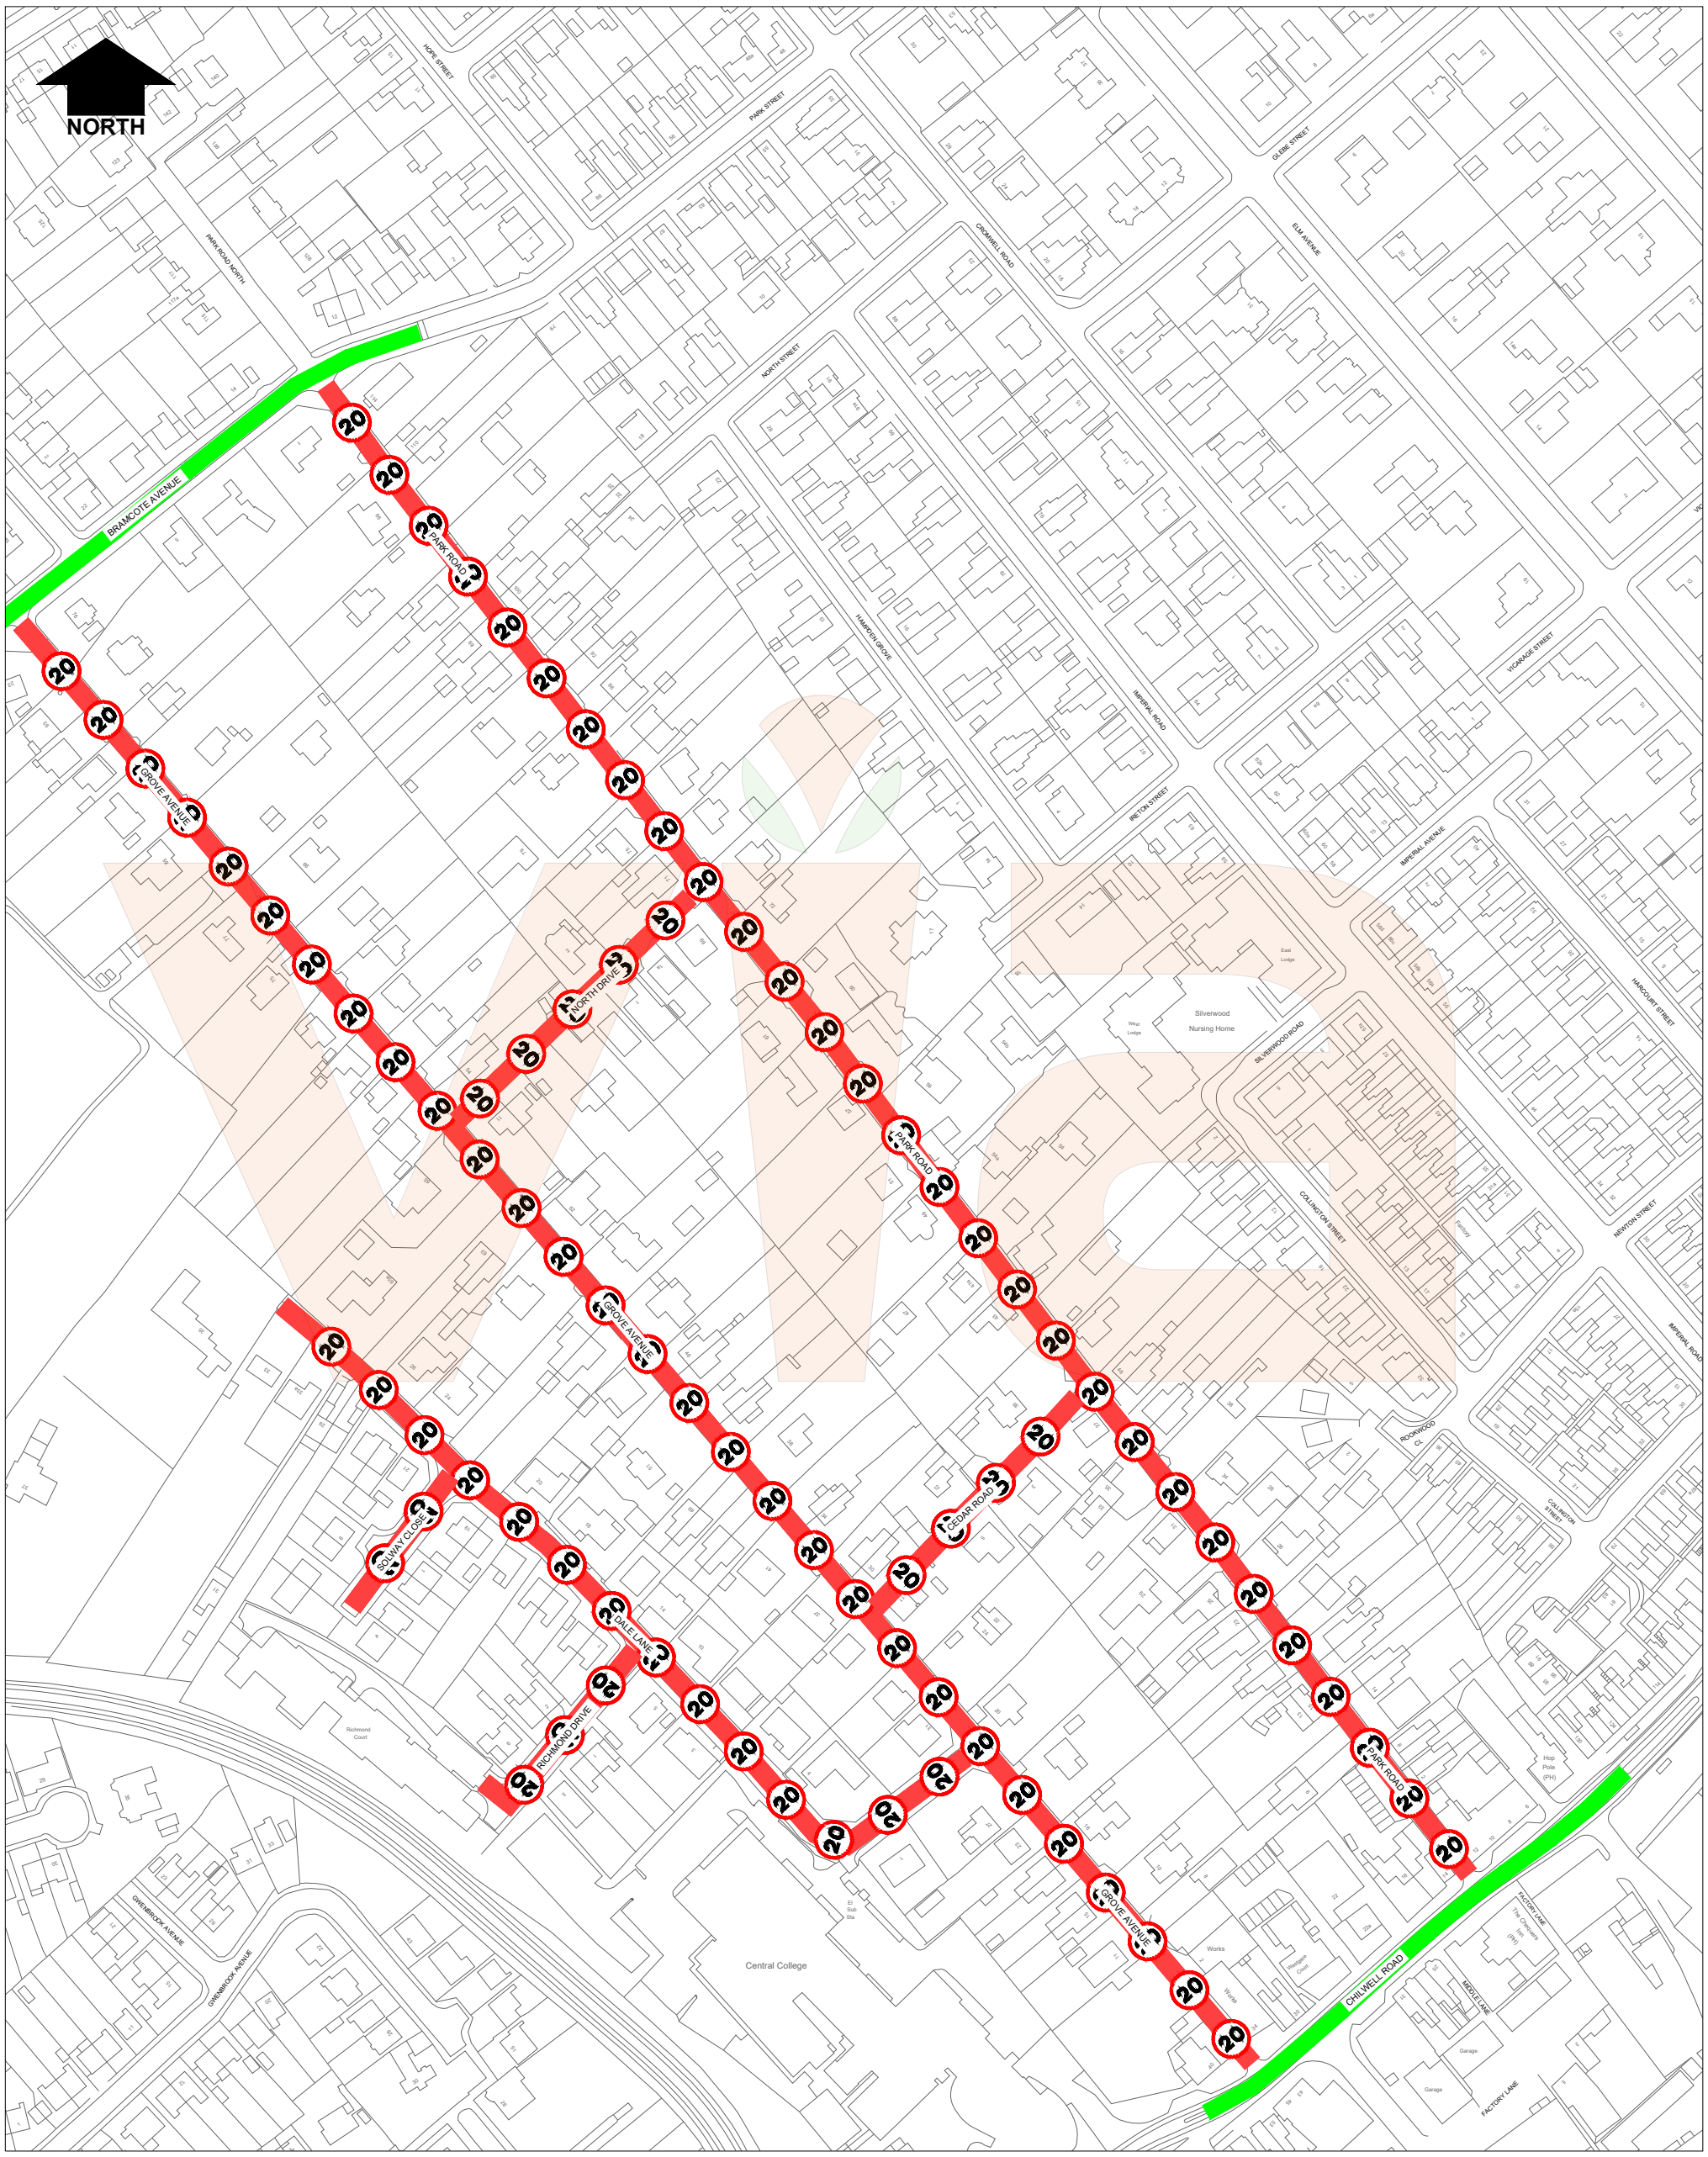

Proposed 20mph Speed Limit
(Existing Speed Limit 30 mph)

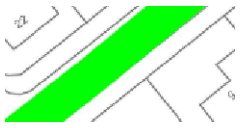

Existing Speed Limit 30 mph

© Crown copyright and database rights 2026
Ordnance Survey 100019713.

Rev.	Description	Drawn	Ch'kd	Auth	Date

via
in partnership with
Nottinghamshire County Council
www.viaem.co.uk Tel 0115 804 2100
Bilsthorpe Depot, Bilsthorpe Business Park, Bilsthorpe, Nottinghamshire, NG22 8ST

Project: Park Road & Grove Avenue, Chilwell		Drawn: AL	Date: Nov-26
Status: Advert	Project No.: TP2670110	Ch'kd: SLW	Date: Nov-26
Drawing Title: Proposed 20 mph Speed Limit - Advert plan		Auth: SLW	Traced:
Drawing No.: H/AL/5567/01		Rev.: 0	Scale: NTS

© Via East Midlands Limited,Registered in England no.09903246

A3

Nov 11,2026 - 3:15pm C:\Users\AbigailLafferty\DC\ACCDocs\ViaEM\TP2670110 Park Road - Grove Avenue, Chilwell - 20mph\Project Files\B Design Phase\B03 Drawings\Park Road, Grove Avenue Chilwell.dwg