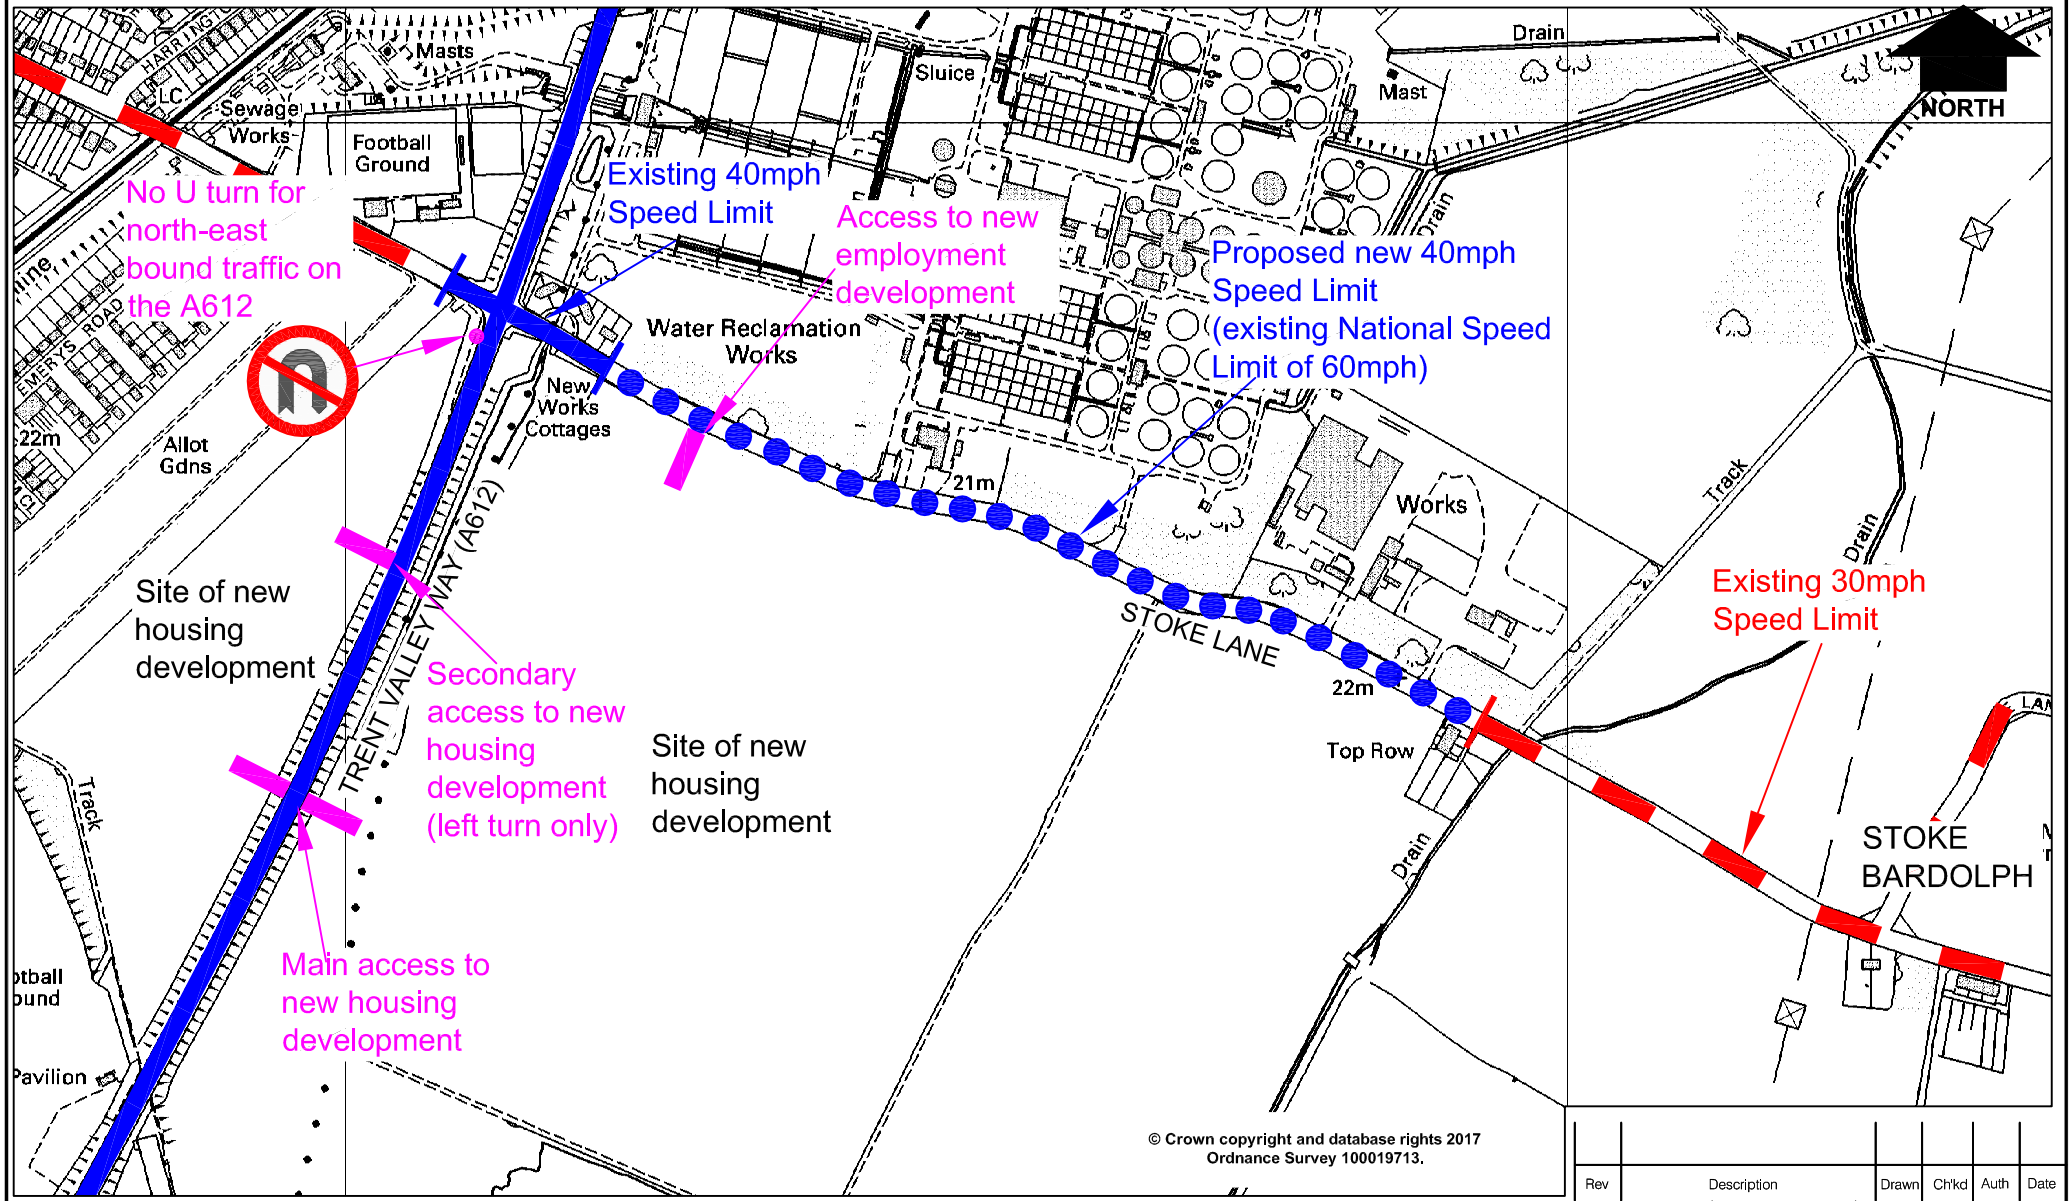

Rev	Description	Drawn	Ch'kd	Auth	Date

in partnership with Nottinghamshire County Council

www.viaem.co.uk Tel 01623 873873
Bilsthorpe Depot, Bilsthorpe Business Park, Bilsthorpe, Nottinghamshire NG22 8ST

Project: Stoke Lane, Stoke Bardolph	Proposed 40mph Speed Limit & No U Turn	Drawn: J.A.B.	Date: Jun. 17
Status	Project No.: TROs 7190 and 7191	Ch'kd	Date
Title: Plan		Auth	Traced
Drawing No.: H/04078/2483/01		Rev	Scale: N.T.S.

© Via East Midlands Limited, Registered in England no.09903246

A4

Jun 29,2017 - 2:59pm I:\Highways\Old N Drive\Highways\Improvements\2017-18 Shortcuts\Jeff Burton\Stoke Lane - 40mph Speed Limit\Stoke Lane Speed Limits.dwg