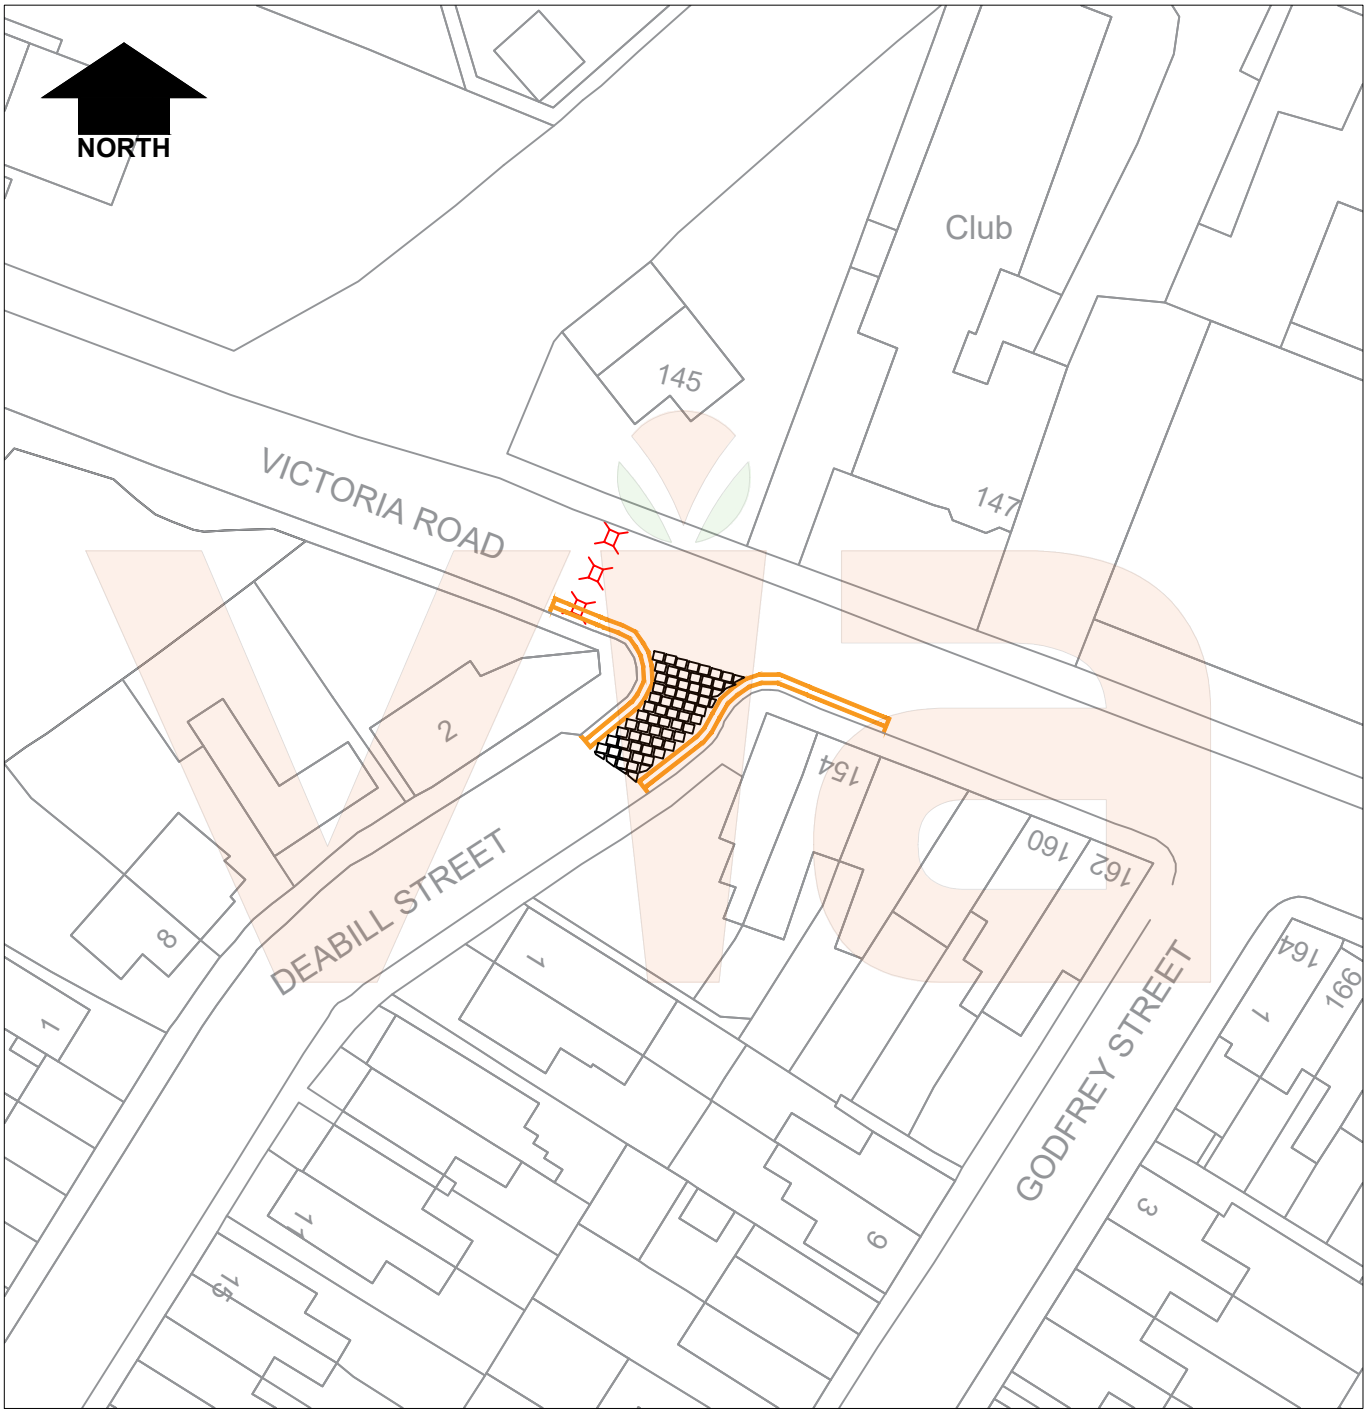


© Crown copyright and database rights 2026
Ordnance Survey 100019713.

KEY

Proposed Double Yellow Lines (No Waiting At Any Time)

Existing Speed Cushions

Existing Tactile Paving

Rev.	Description	Drawn	Ch'kd	Auth	Date

in partnership with
Nottinghamshire County Council
www.viaem.co.uk Tel 0115 804 2100
Bilsthorpe Depot, Bilsthorpe Business Park, Bilsthorpe, Nottinghamshire, NG22 8ST

Project: Deabill Street and Victoria Road, Netherfield

Drawn: LF — Date: OCT 26

Ch'kd: CLW — Date: OCT 26

Status: Advert — Project No.: TRO 7297 — Auth: SW — Traced:

Drawing Title: Proposed Double Yellow Lines - Advert Plan

Scale: NTS

Drawing No.: H/LF/5384/01

Rev.: 0

© Via East Midlands Limited,Registered in England no.09903246

A4

Oct 28,2026 - 2:03pm C:\Users\LauraFeamley\DC\ACCDocs\ViaEM\TP2640450 Deabill Street, Netherfield\Project Files\B Design Phase\B03 Drawings\Deabill Street - Tile_recover.dwg