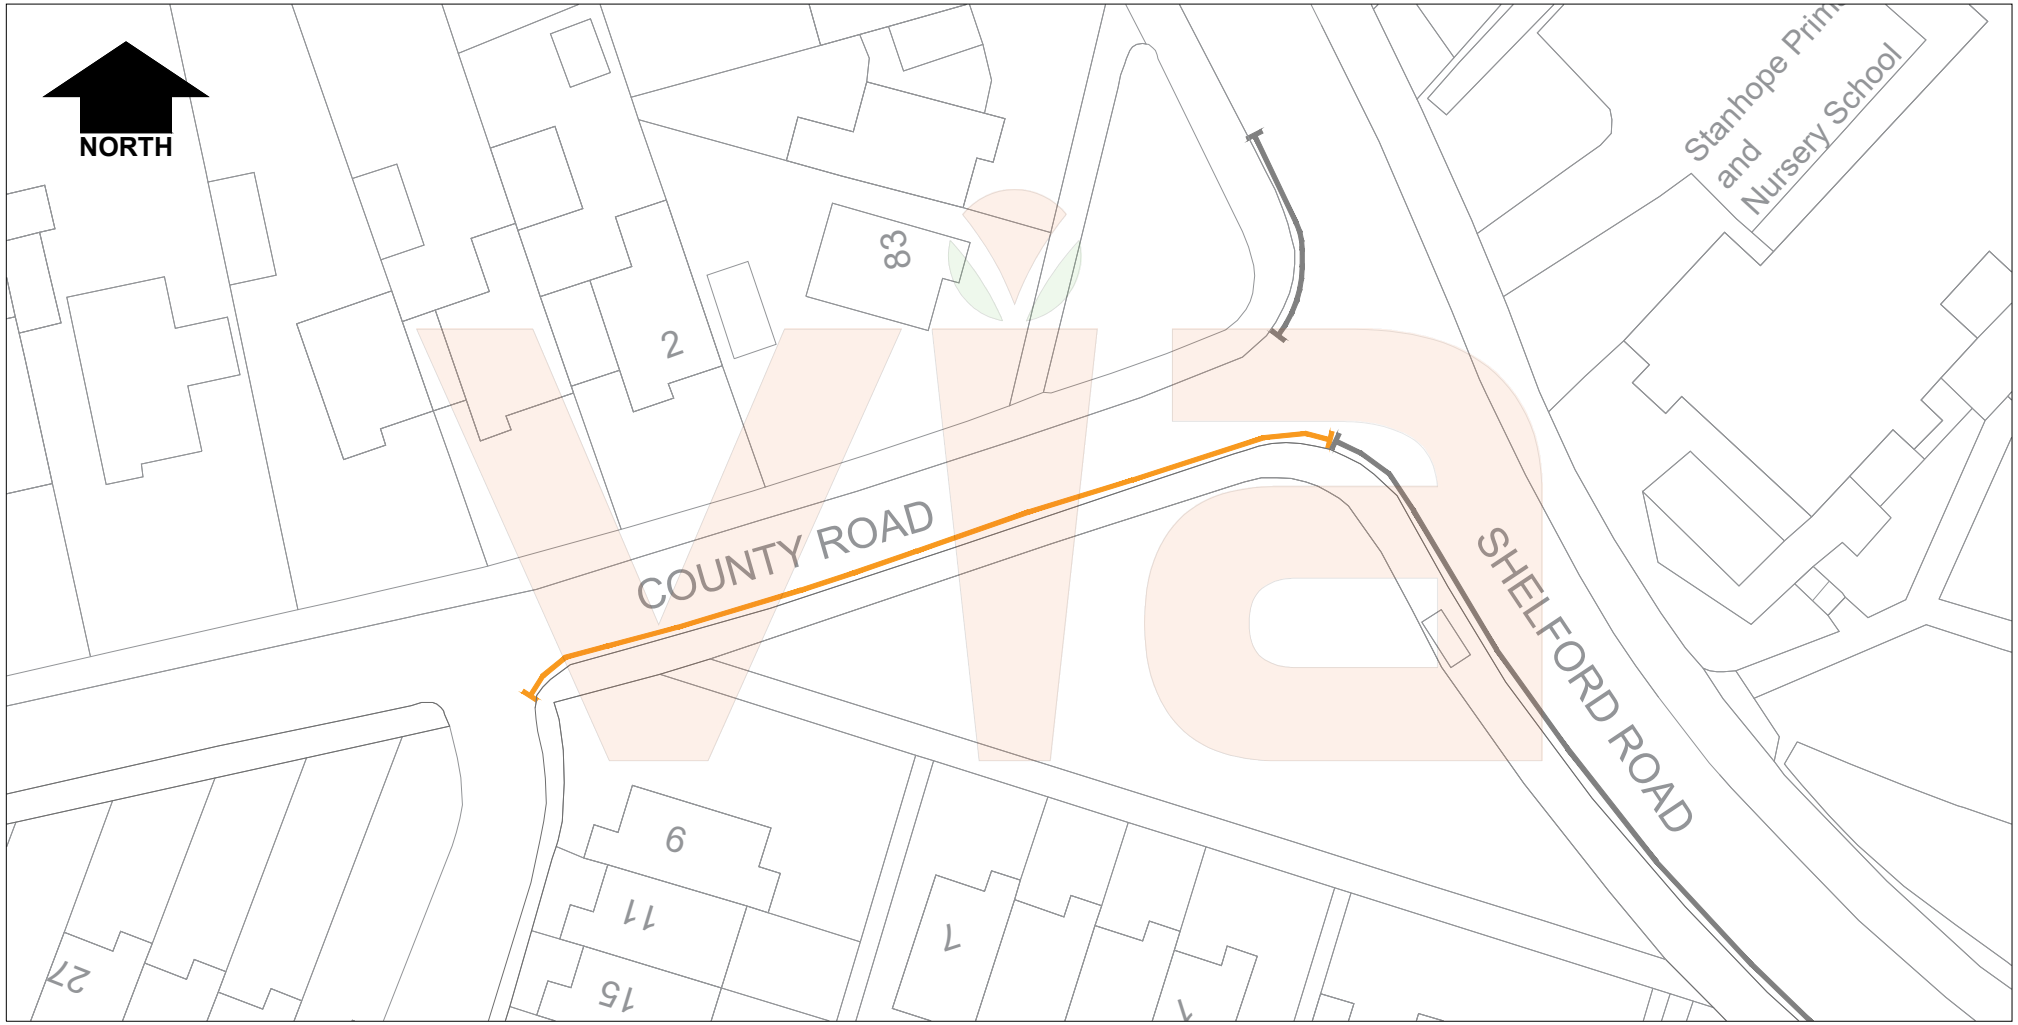

KEY

Proposed Single Yellow Lines (No Waiting Mon - Fri 8:30am - 5pm)

Existing Single Yellow Lines (No Waiting Mon - Fri 8:30am - 5pm)

© Crown copyright and database rights 2026 Ordnance Survey 100019713.

Rev.	Description	Drawn	Ch'kd	Auth	Date

in partnership with Nottinghamshire County Council

www.viaem.co.uk Tel 0115 804 2100
Bilsthorpe Depot, Bilsthorpe Business Park, Bilsthorpe, Nottinghamshire, NG22 8ST

Project: County Road, Gedling		Drawn: AL	Date: June 26
Status: Advert	Project No.: TRO 7301	Ch'kd: CLW	Date: June 26
Drawing Title: Proposed Single Yellow Line - Advert Plan		Auth: SLW	Traced:
Drawing No.: H/AL/5420/01		Rev.: 0	Scale: NTS

© Via East Midlands Limited,Registered in England no.09903246

A4

Jun 09,2026 - 2:06pm C:\Users\AbigailLafferty\DC\ACCDocs\ViaEM\TF2640350 County Road, Gedling\Project Files\B Design Phase\B03 Drawings\County Road, Gedling.dwg