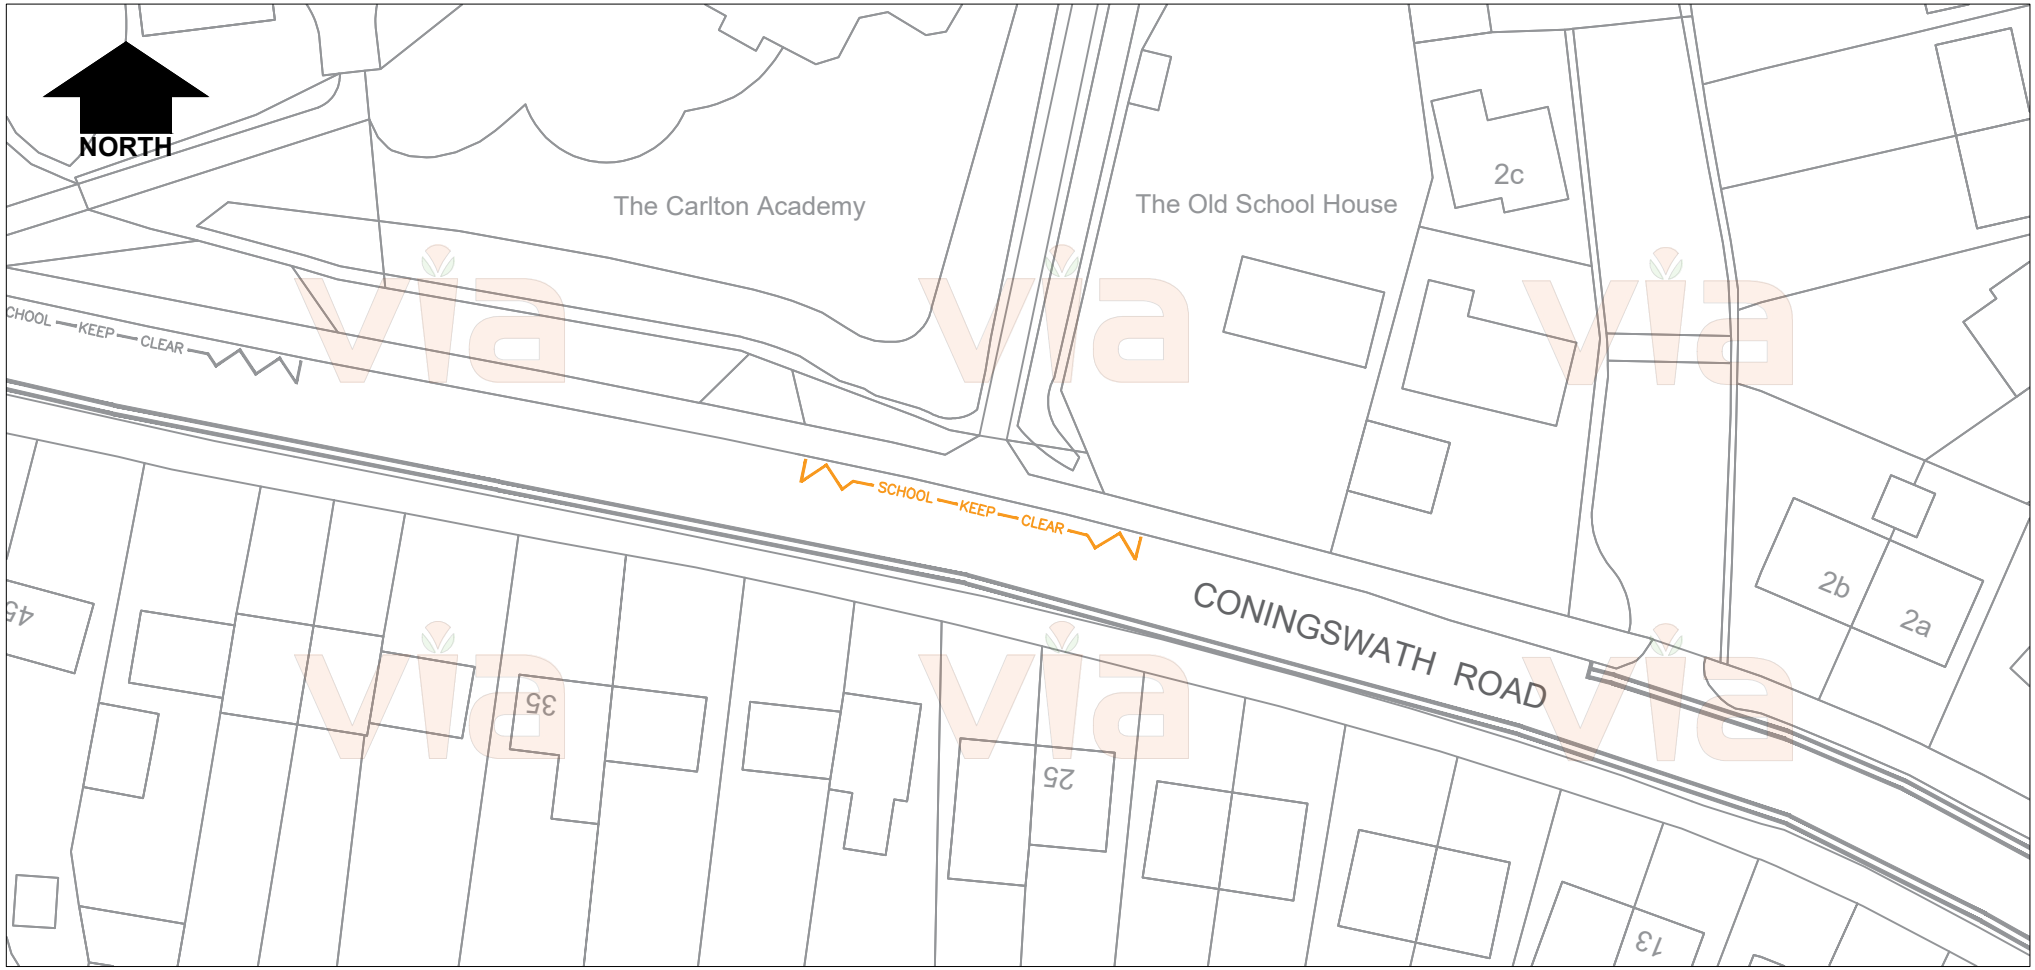


© Crown copyright and database rights 2026
Ordnance Survey 100019713.

KEY

Proposed Entrance Clearway (School Keep Clear)
Mon - Fri 8am - 4.30pm

Existing Entrance Clearway (School Keep Clear)
Mon - Fri 8am - 4.30pm

Existing No Waiting At Any Time (Double Yellow Lines)

Rev.	Description	Drawn	Ch'kd	Auth	Date

in partnership with Nottinghamshire County Council

www.viaem.co.uk Tel 0115 804 2100
Bilsthorpe Depot, Bilsthorpe Business Park, Bilsthorpe, Nottinghamshire, NG22 8ST

Project: Coningswath Road, Carlton - Advert Plan		Drawn: LF	Date: OCT 26
Status: Advert	Project No.: TRO 7300	Ch'kd: SW	Date: OCT 26
Drawing Title: Proposed Entrance Clearway(School Keep Clear Markings)		Auth: SW	Traced:
Drawing No.: H/LF/5396/01		Rev.: 0	Scale: NTS

© Via East Midlands Limited,Registered in England no.09903246

A4

Oct 07,2026 - 3:16pm C:\Users\LauraFeamley\DC\ACCDocs\ViaEM\TF2640320 Carlton Academy, Carlton\Project Files\B Design Phase\B03 Drawings\Coningswath Road, Carlton - Tile.dwg