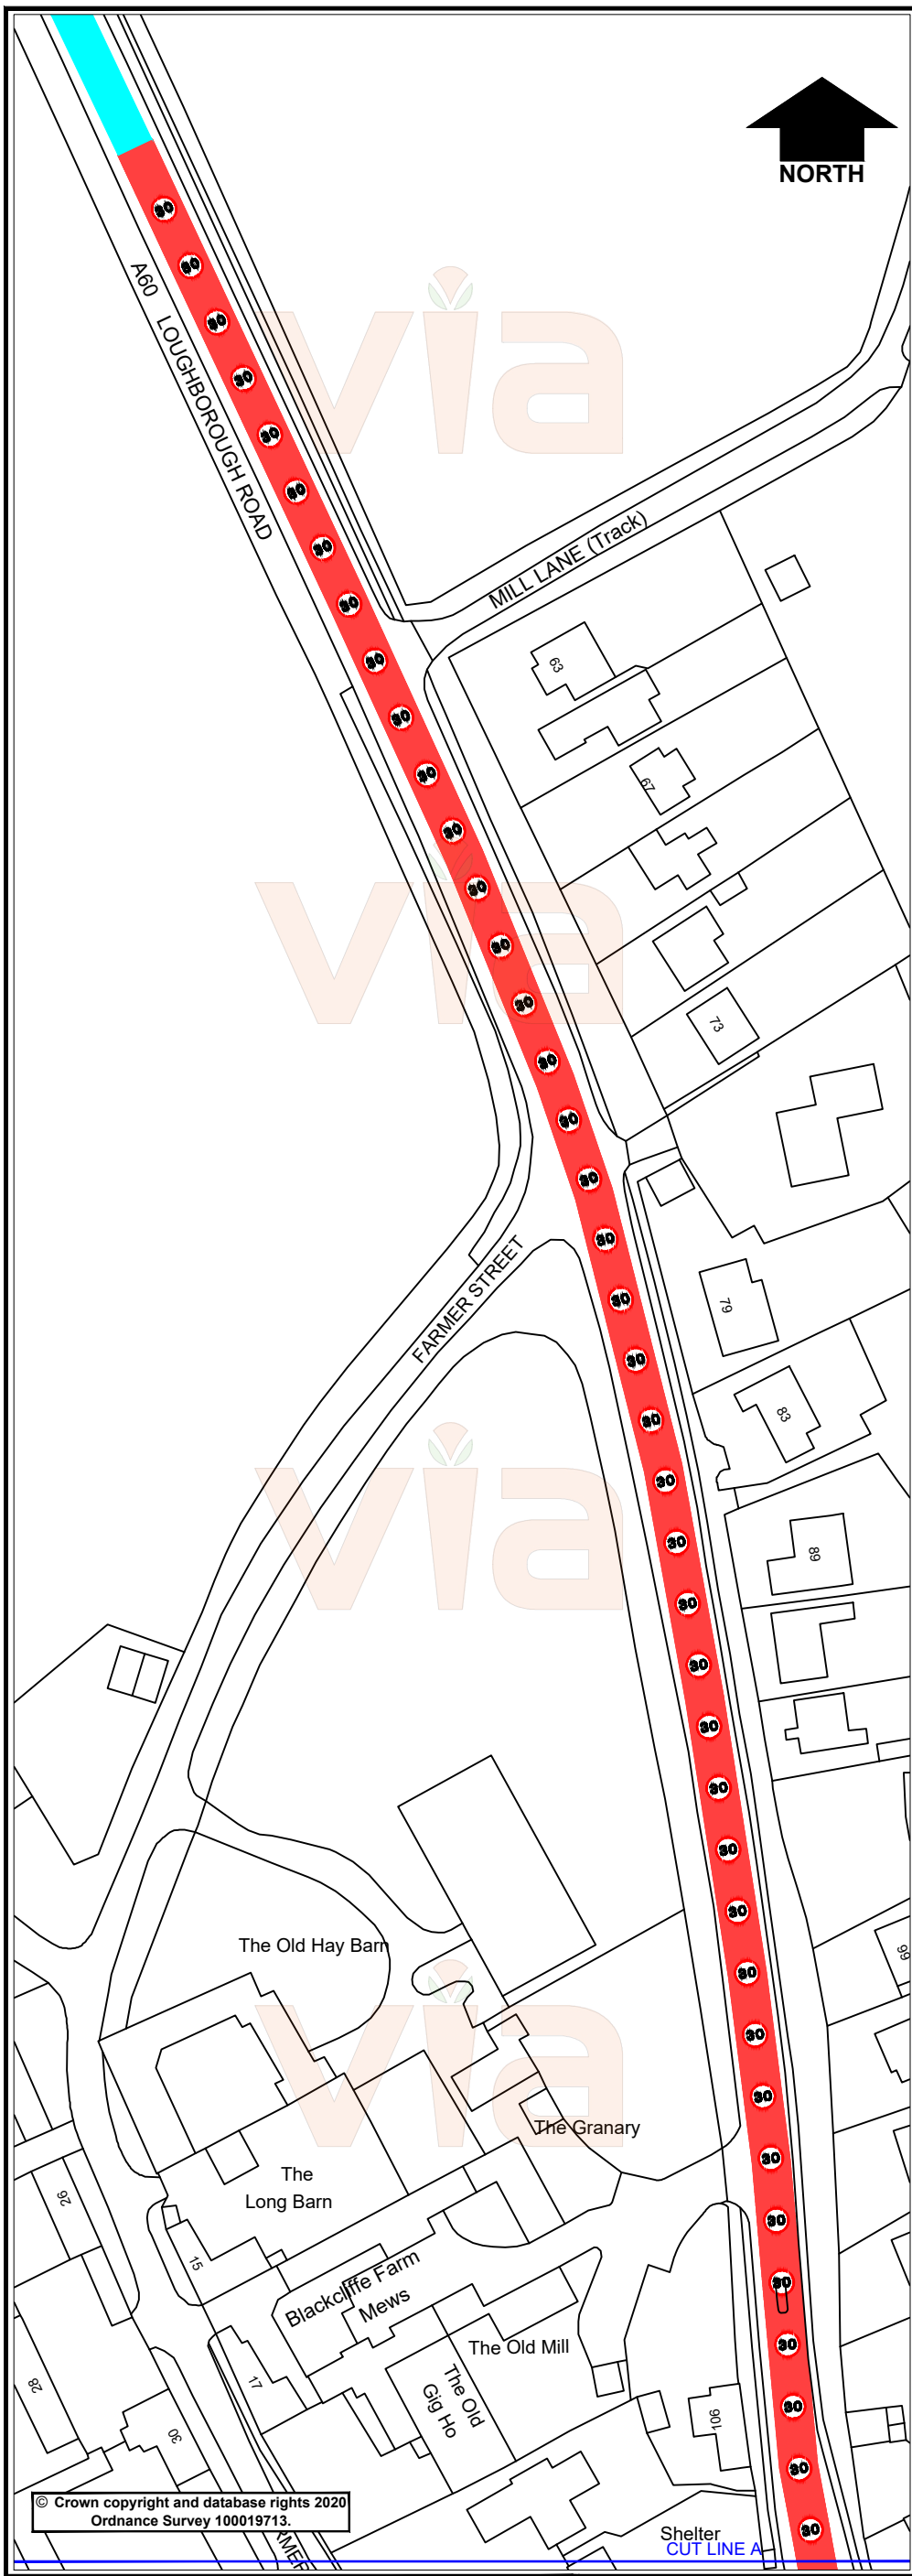

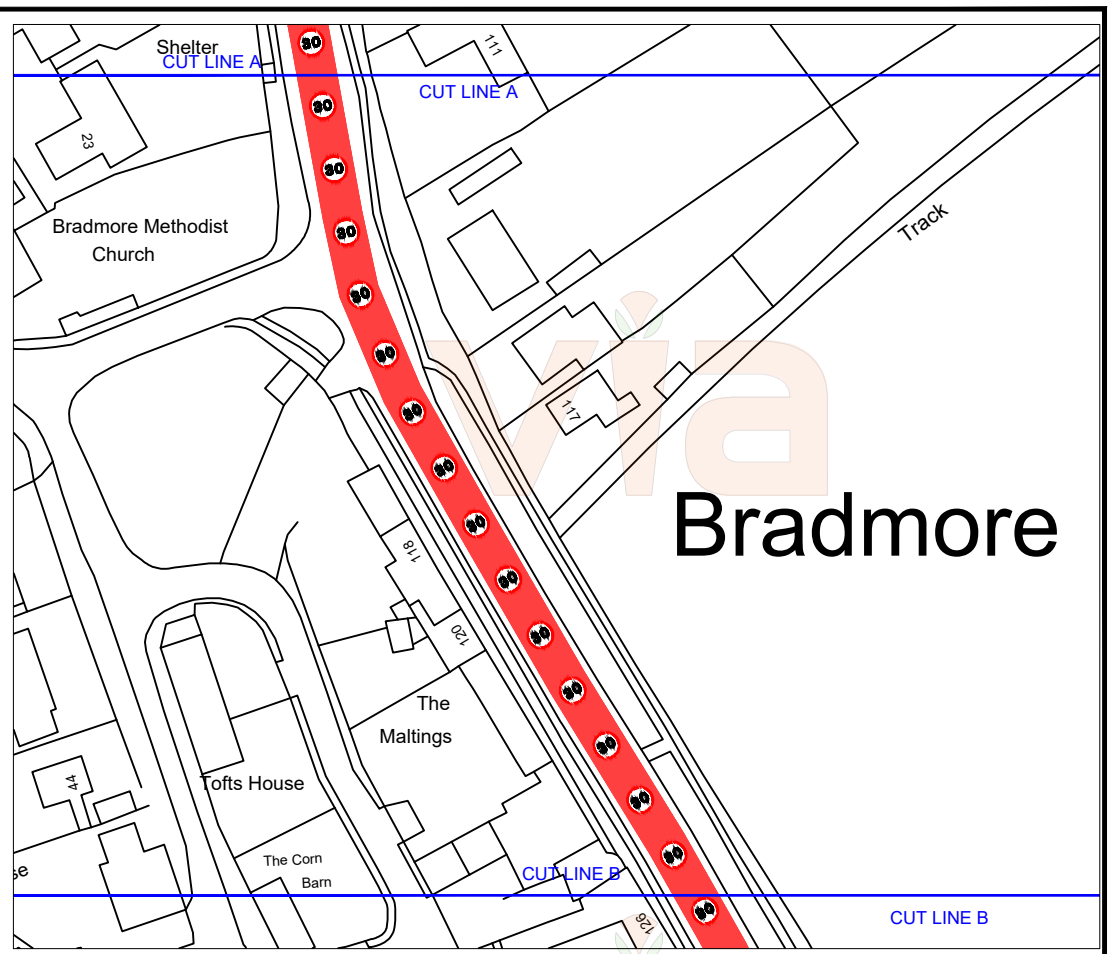

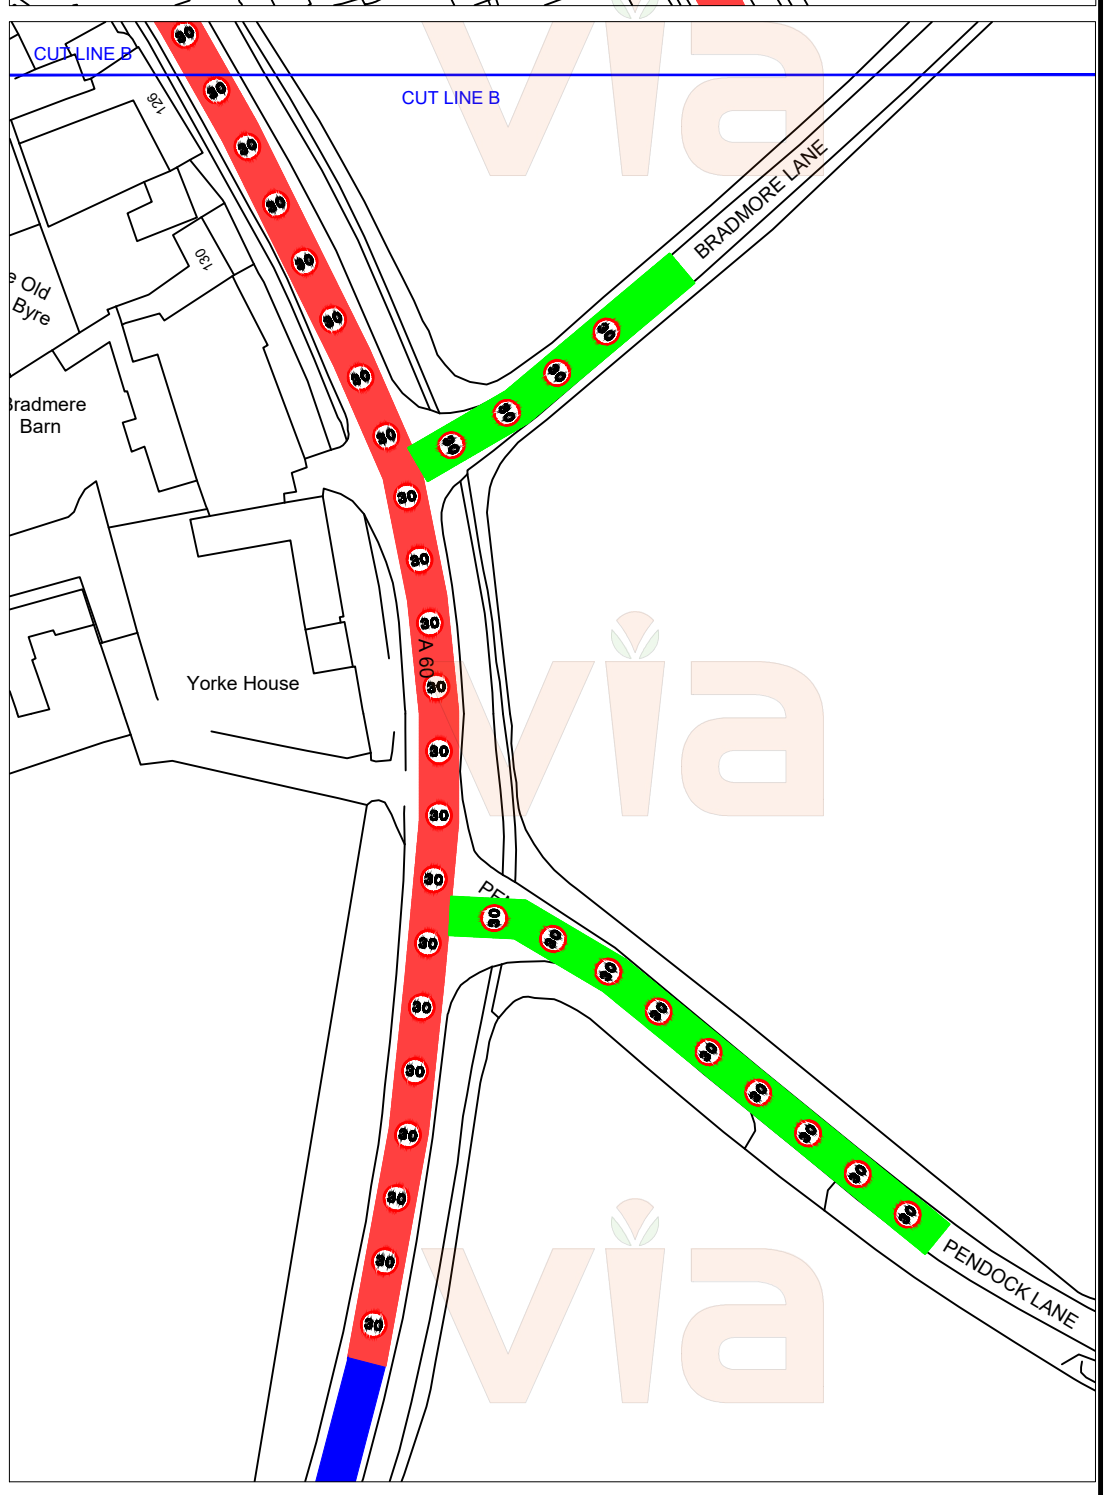

Proposed 30 mph Speed Limit (existing 40 mph)

Proposed 30 mph Speed Limit (existing de-restricted 60 mph)

Existing 40 mph Speed Limit

Existing 50 mph Speed Limit

Rev.	Description	Drawn	Ch'kd	Auth	Date

in partnership with Nottinghamshire County Council

www.viaem.co.uk Tel 0115 804 2100
Bilsthorpe Depot, Bilsthorpe Business Park, Bilsthorpe, Nottinghamshire, NG22 8ST

Project: A60 Loughborough Road, Bradmore		Drawn: SLW	Date: Aug 20
Status: Advert	Project No.: TRO 8305	Ch'kd: MN	Date: Aug 20
Drawing Title: Proposed 30mph Speed Limit - Advert plan		Auth: HRN	Traced:
Drawing No.: H/SLW/3498/01		Rev.: 0	Scale: 1:1000 @A3

© Via East Midlands Limited,Registered in England no.09903246

A3

Aug 12,2020 - 3:07pm I:\Highways\Design and Construction\Roads and Highways\Projects\20-21\TP2050xx\TP2050605 A60 Pendock Ln Bradmore TRO\Improvements\CAD\TP2050605 A60 Pendock Ln Bradmore.dwg