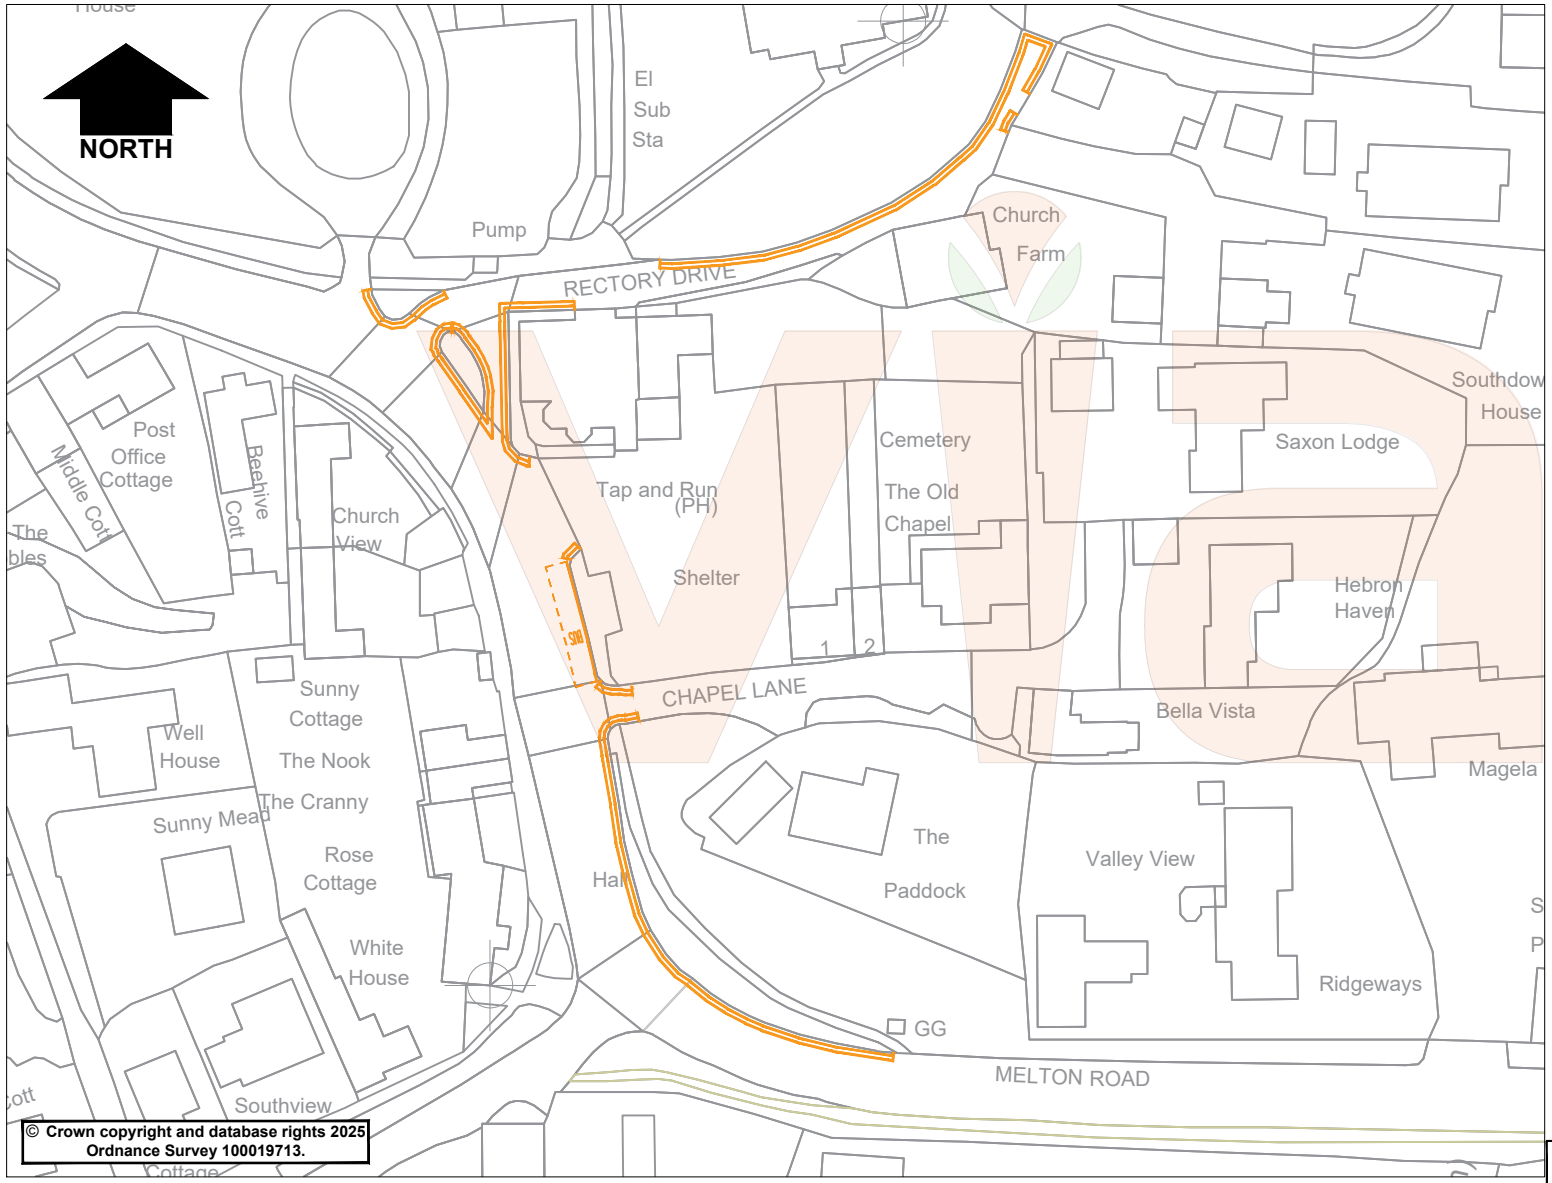

KEY

Proposed No Waiting At Any Time (Double Yellow Lines)
Lines to be installed narrow primrose yellow Conservation area.

Proposed Bus Stop Clearway (No Stopping At Any Time)

Conservation area, Lines to be installed narrow primrose yellow .

Rev.	Description	Drawn	Ch'kd	Auth	Date

in partnership with Nottinghamshire County Council

www.viaem.co.uk Tel 0115 804 2100
Bilsthorpe Depot, Bilsthorpe Business Park, Bilsthorpe, Nottinghamshire, NG22 8ST

Project: A606 Melton Road / Chapel Lane, Upper Broughton		Drawn: SLW	Date: Oct '23
Status: Advert	Project No.: TRO 8369	Ch'kd: JW	Date: Oct '23
Drawing Title: Proposed Double Yellow Lines - Advert plan		Auth: MN	Traced:
Drawing No.: H/SLW/4411/01		Rev.: A	Scale: 1:1000 @A4

© Via East Midlands Limited,Registered in England no.09903246

A4

Jul 25,2025 - 11:23am C:\Users\slw6\DC\ACCDocs\ViaEM\TP2350331 Rectory Drive_Chapel Lane_Melton Road - Upper Broughton\Project Files\TP2350331 Rectory Dr Chapel Ln Melton Rd Upper Broughton\B Design Phase\B03 Drawings\TP2350 331 Rectory Dr Chapel Ln Melton Rd Upper Broughton - .dwg