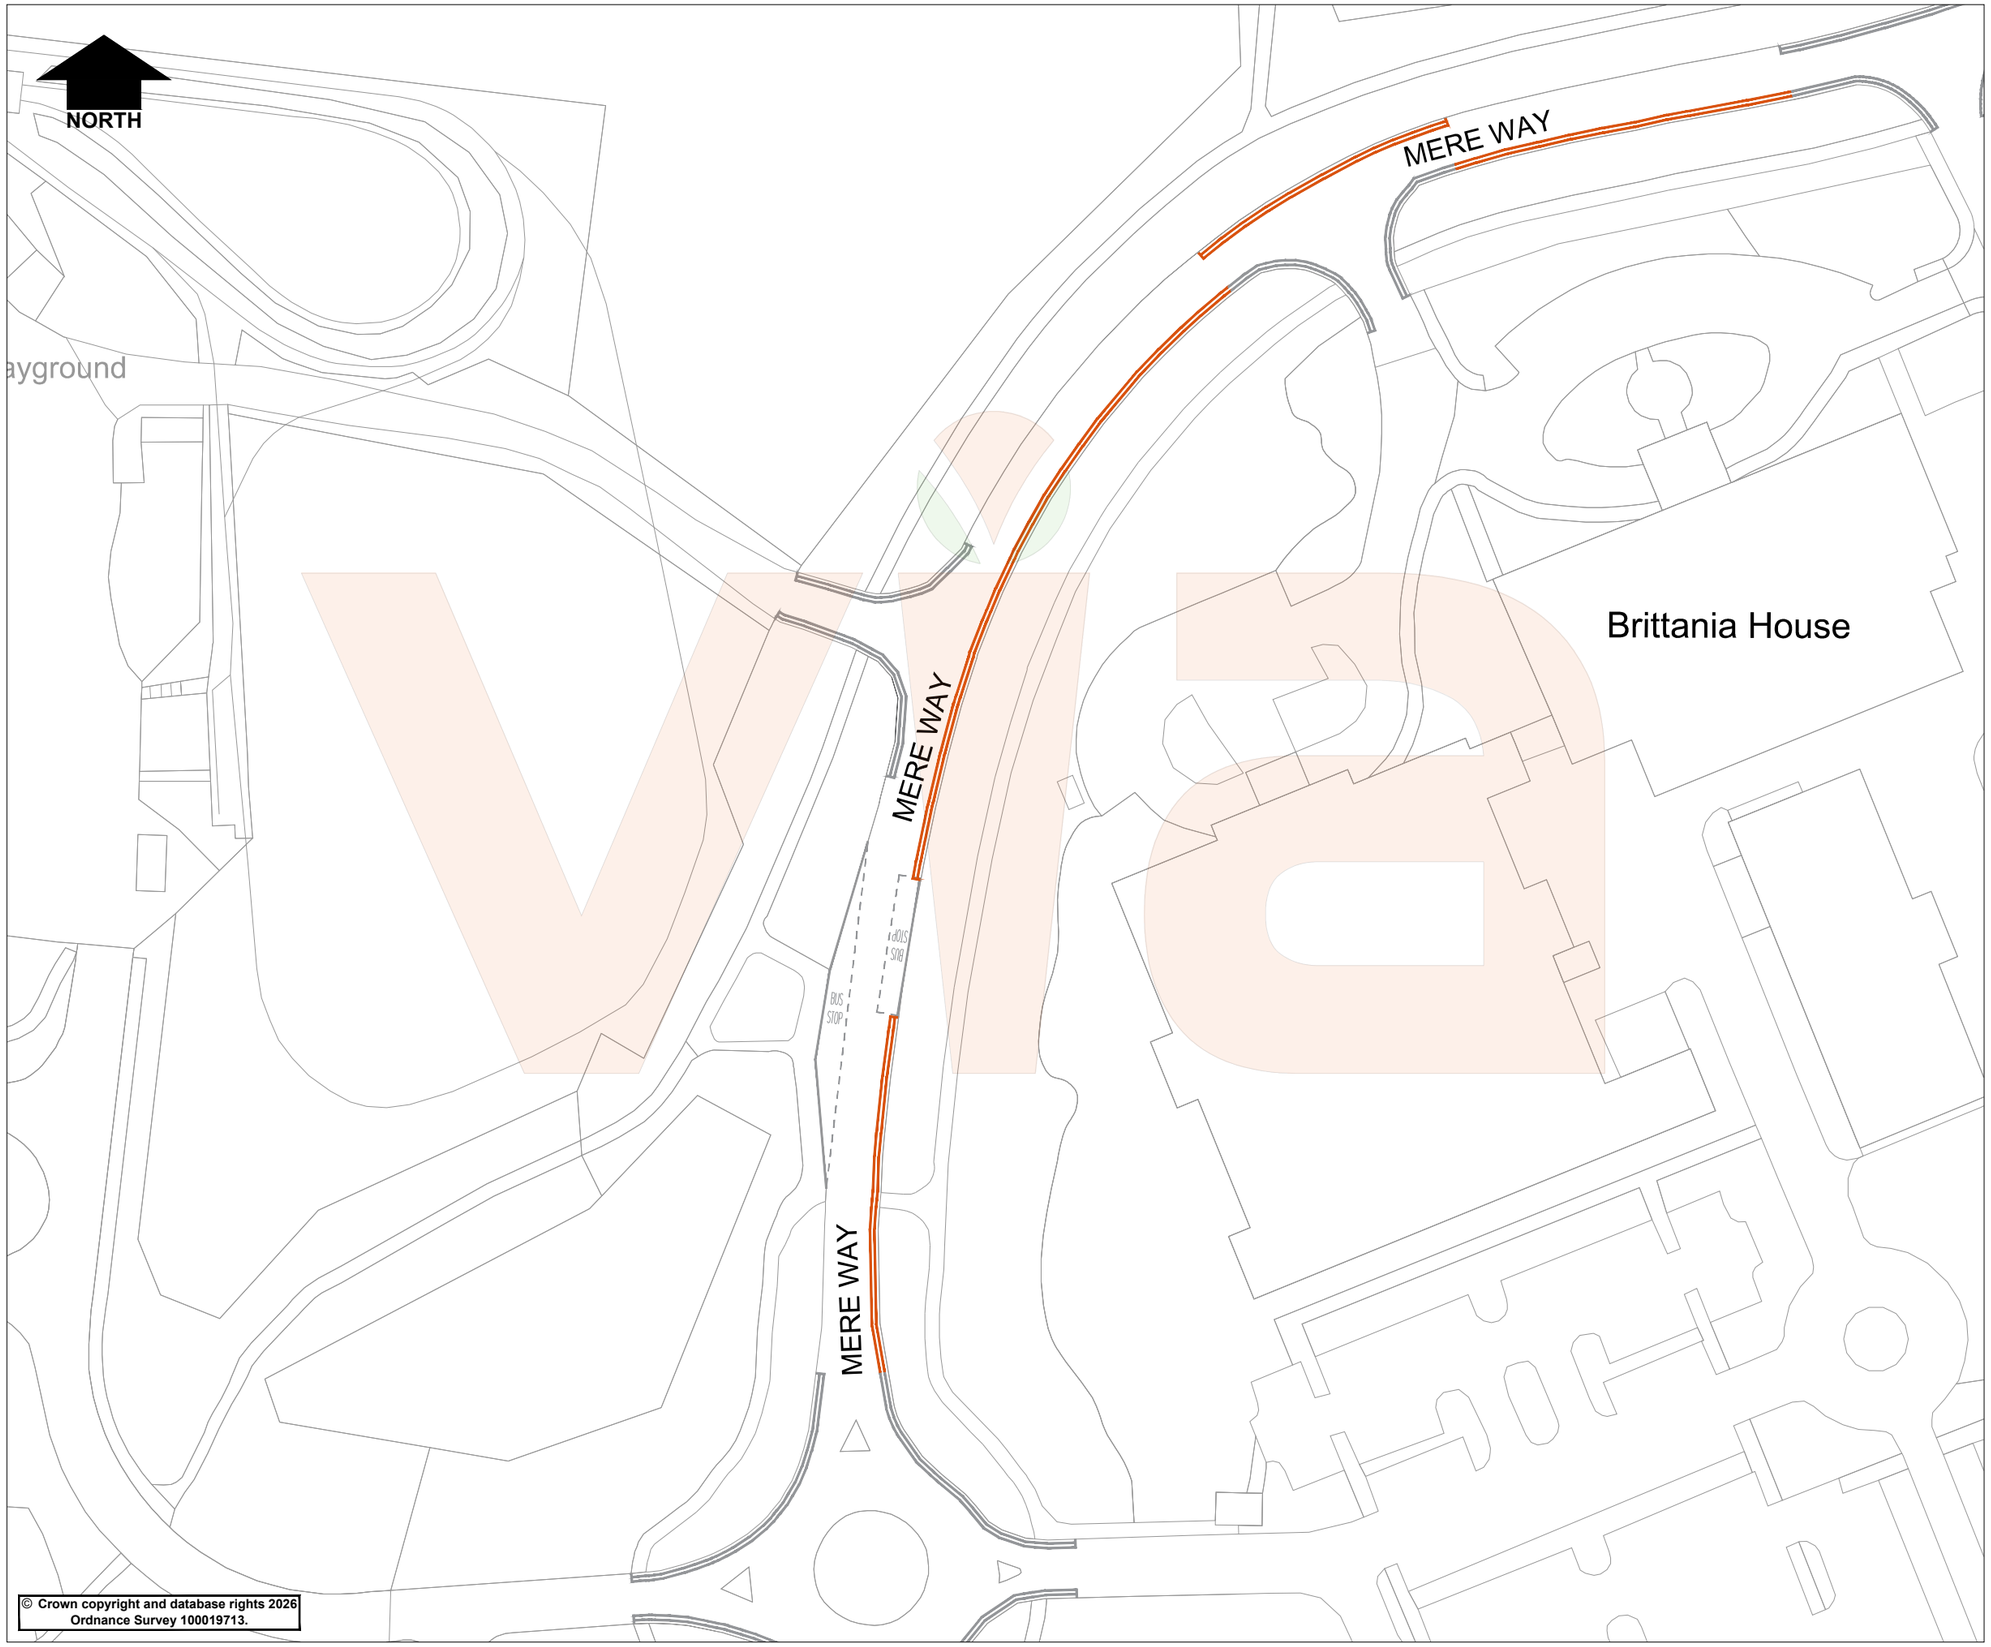

© Crown copyright and database rights 2026
Ordnance Survey 100019713.

KEY

	Proposed Double Yellow Lines
	Existing Bus Stop Clearway
	Existing Double Yellow Lines

Rev.	Description	Drawn	Ch'kd	Auth	Date

Project
Mere Way, Loughborough Road, Ruddington

Status: Advert
Project No.: NNS 111 - TRO 8402

Drawing Title
Proposed Double Yellow Lines

Scale: NTS
Drawn: TS — Date: SEPT' 25
Ch'kd: MW — Date: SEPT' 25
Auth: MN
Traced:

Drawing No.: H/TS/5028/01
Rev.: 0

via
in partnership with
Nottinghamshire County Council
www.viaem.co.uk Tel 0115 804 2100
Bilsthorpe Depot, Bilsthorpe Business Park, Bilsthorpe, Nottinghamshire, NG22 8ST

© Via East Midlands Limited,Registered in England no.09903246

Jun 08,2026 - 4:00pm C:\Users\TafadzwaSoko\DCACDocs\ViaEMIT\P2350516 Notts BSIP A6 – Operator Pitch Point Package – Notts Non School\Project Files\110 OPP\NNS111 - Mere Way, Loughborough Road\B Design Phase\B03 Drawings\STG2.dwg

A3