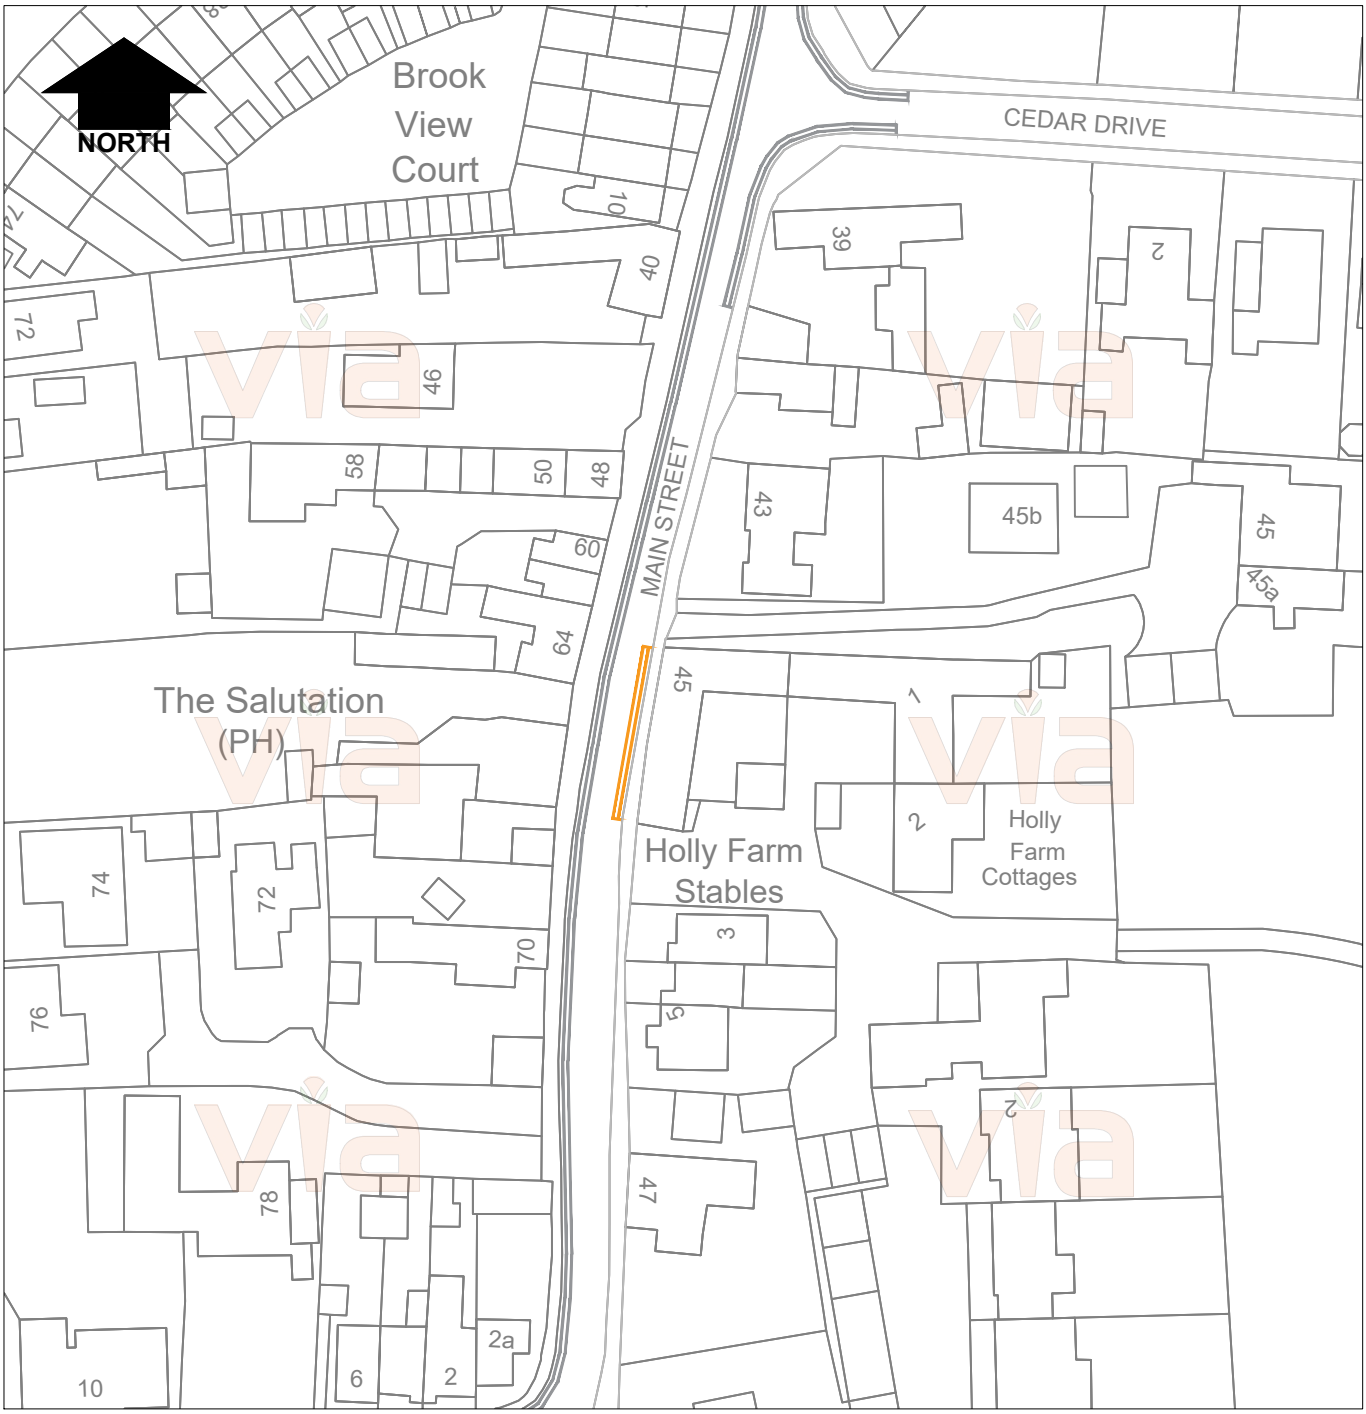

© Crown copyright and database rights 2025
Ordnance Survey 100019713.

KEY

Proposed Double Yellow Lines Painted in Primrose Yellow (No Waiting At Any Time)

Exisiting Double Yellow Lines (No Waiting At Any Time)

in partnership with
Nottinghamshire County Council
www.viaem.co.uk Tel 0115 804 2100
Bilsthorpe Depot, Bilsthorpe Business Park, Bilsthorpe, Nottinghamshire, NG22 8ST

Project: Main Street, Keyworth		Drawn: LF	Date: OCT 25
		Ch'kd: CLW	Date: OCT 25
Status: Advert	Project No.: TRO 8423	Auth: MN	Traced:
Drawing Title: Proposed Double Yellow Lines - Advert Plan			Scale: NTS
Drawing No.: H/LF/5261/01			Rev.: 0

© Via East Midlands Limited,Registered in England no.09903246

A4

Oct 14,2025 - 9:49am C:\Users\LauraFeamley\DC\ACCDocs\ViaEM\TP2450306 Main Street (between No 45 and Holly Farm Stables) - Keyworth\Project Files\TP2450306 Main Street between No 45 and Holly Farm Stables Keyworth\B Design Phase\B03 Drawings\Main Street - Tile.dwg