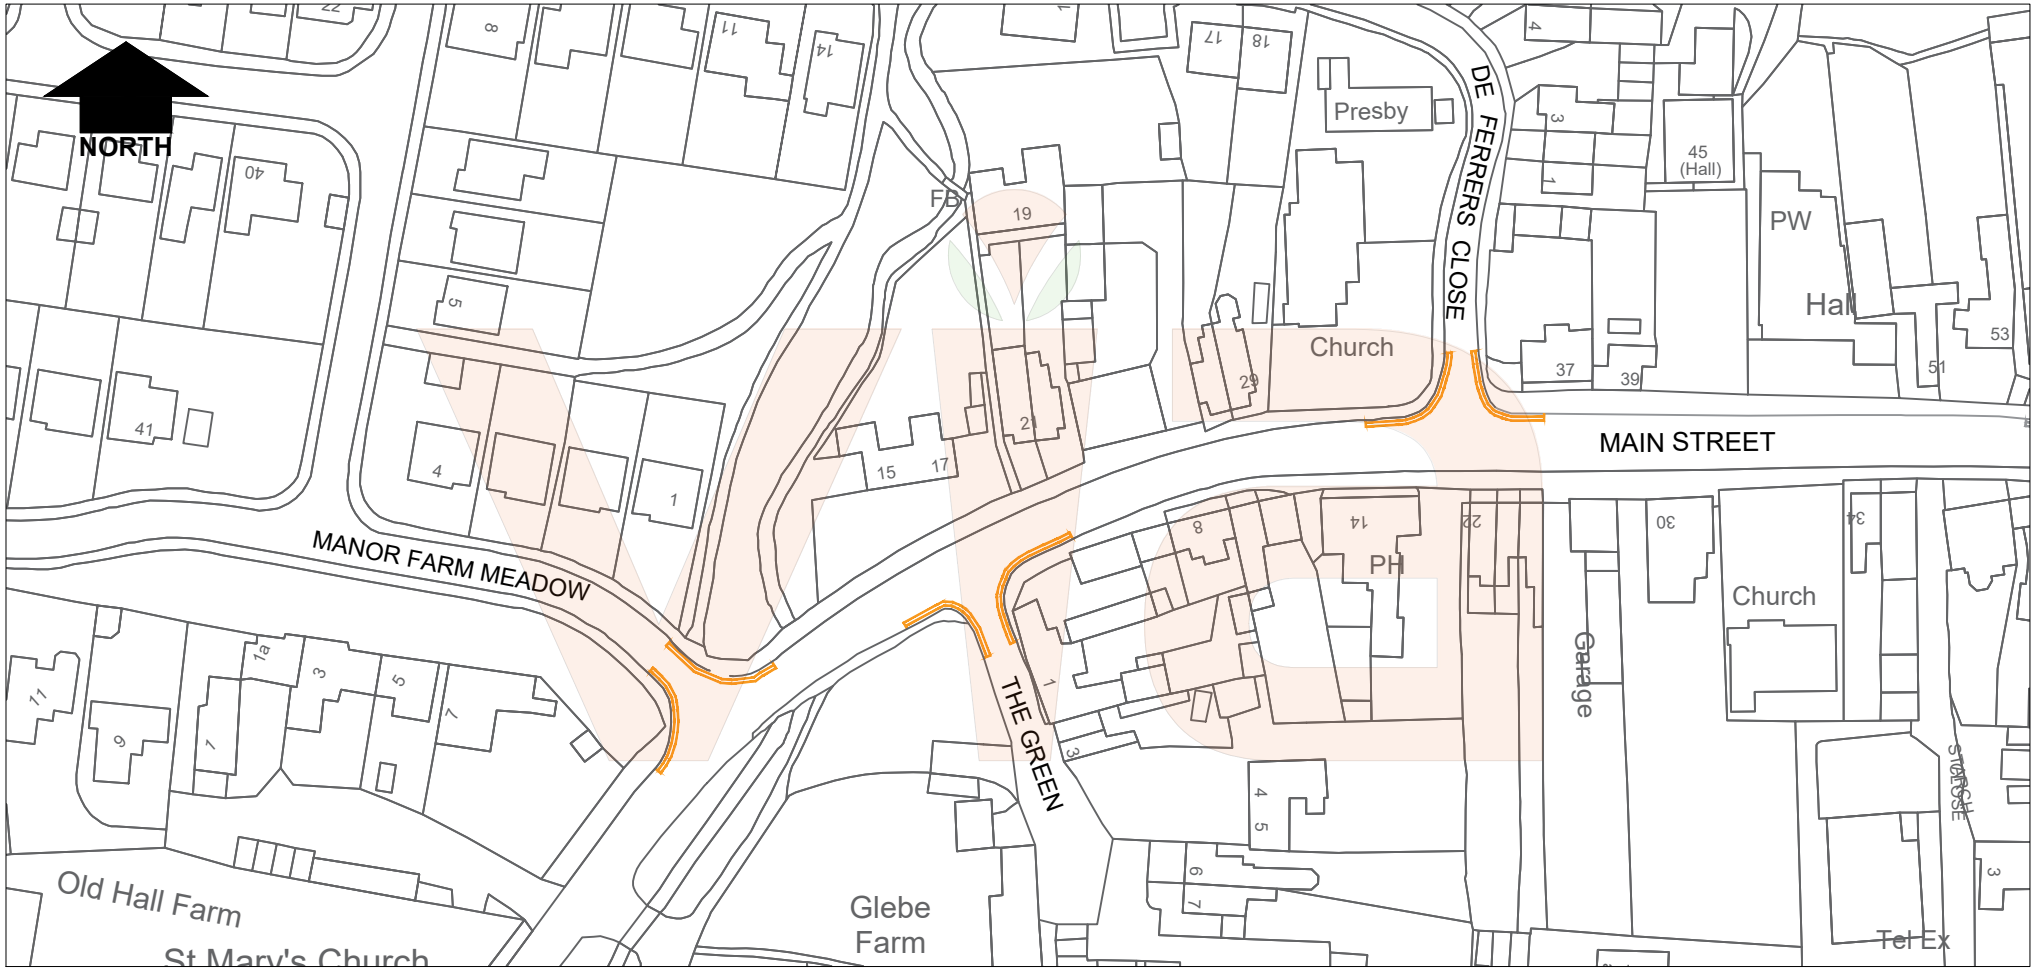


© Crown copyright and database rights 2026
Ordnance Survey 100019713.

KEY

Proposed Double Yellow Lines
(No Waiting At Any Time)
To be 50mm to be painted in Primrose Yellow

Rev.	Description	Drawn	Ch'kd	Auth	Date

in partnership with Nottinghamshire County Council

www.viaem.co.uk Tel 0115 804 2100
Bilsthorpe Depot, Bilsthorpe Business Park, Bilsthorpe, Nottinghamshire, NG22 8ST

Project: Various Roads in East Leake		Drawn: LF	Date: NOV 26
Status: Advert	Project No.: TRO 8434	Ch'kd: SW	Date: NOV 26
Drawing Title: Proposed Double Yellow Lines - Advert Plan		Auth: SLW	Traced:
Drawing No.: H/LF/5433/01		Rev.: 0	Scale: NTS

© Via East Midlands Limited,Registered in England no.09903246

A4

Nov 20,2026 - 11:00am C:\Users\LauraFeamley\DC\ACCDocs\ViaEM\TP2640790 De Ferrers Close-The Green- Manor Farm Meadow, East Leake\Project Files\B Design Phase\B03 Drawings\De Ferrers Close - Tile.dwg