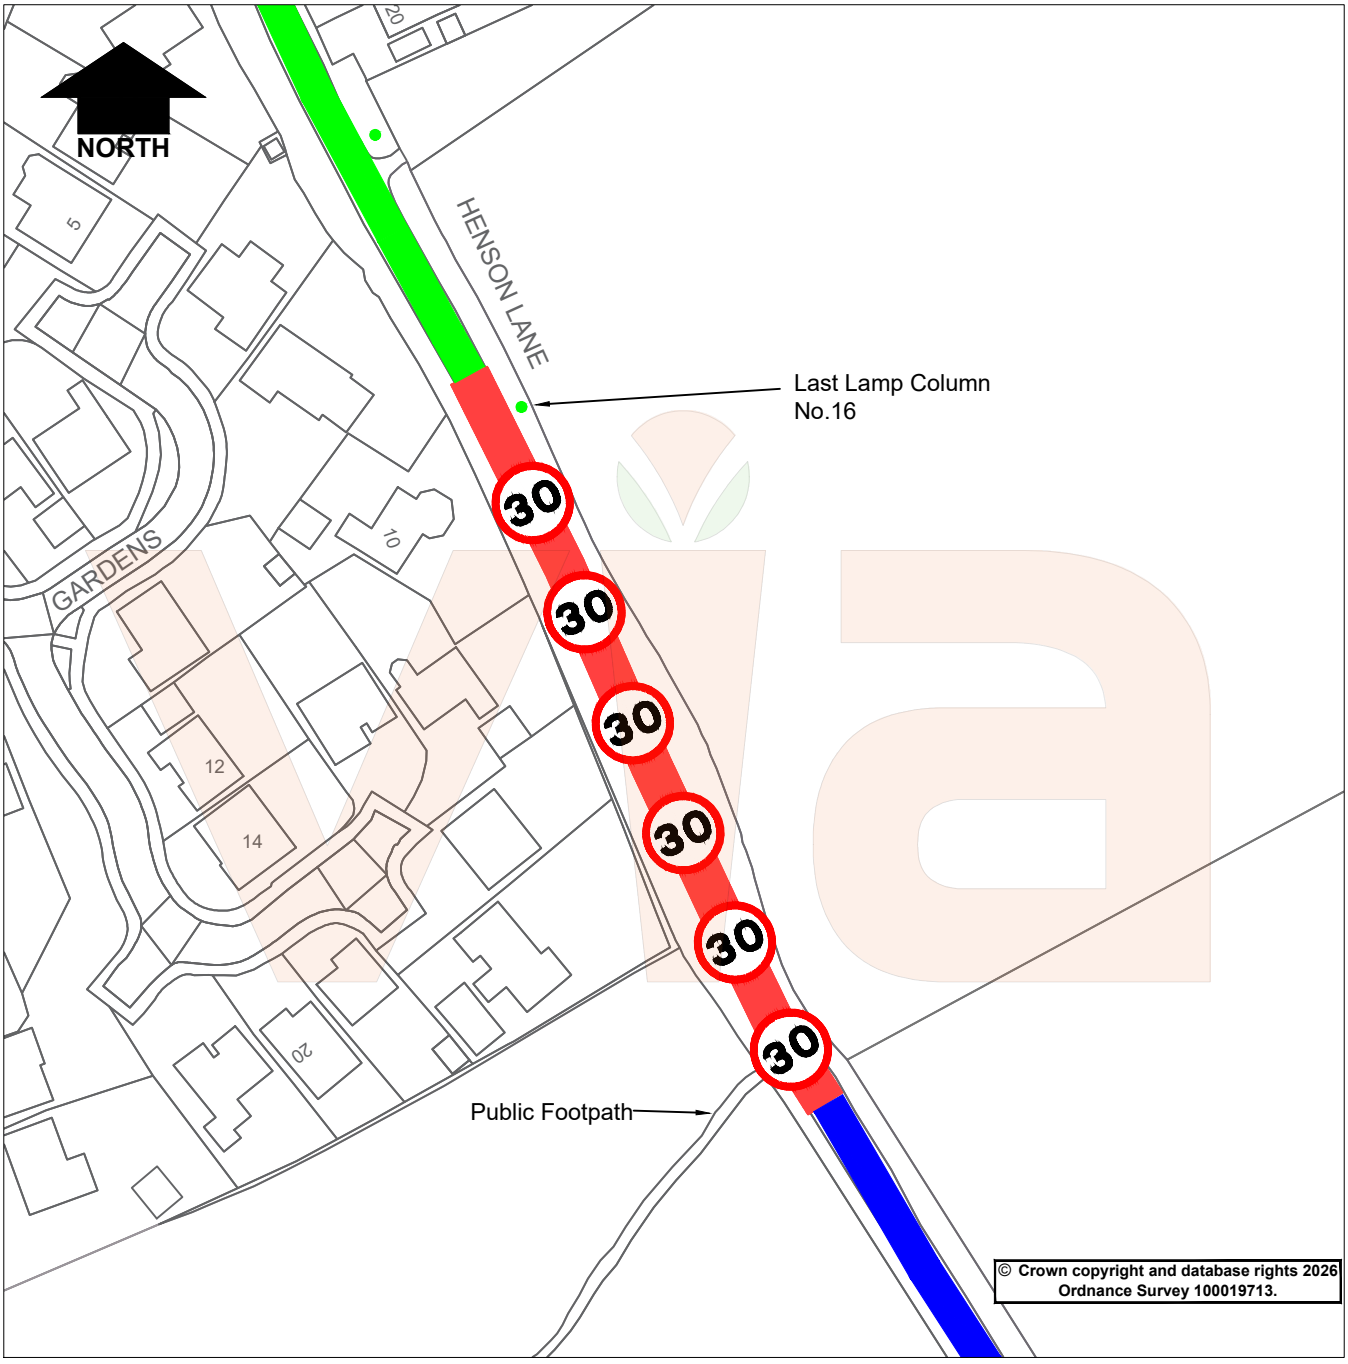


KEY

30 Proposed 30mph speed limit

Existing 30mph speed limit

Existing 60mph speed limit (National Speed Limit)

Rev.	Description	Drawn	Ch'kd	Auth	Date

in partnership with Nottinghamshire County Council

www.viaem.co.uk Tel 0115 804 2100
Bilsthorpe Depot, Bilsthorpe Business Park, Bilsthorpe, Nottinghamshire, NG22 8ST

Project: Henson Lane, Upper Saxondale		Drawn: JDC	Date: Nov 26
		Ch'kd: SLW	Date: Nov 26
Status: Advert	Project No.: TRO 8440	Auth: SLW	Traced:
Drawing Title: Proposed 30 mph Speed Limit - Advert Plan			Scale: NTS
Drawing No.: H/JDC/5546/01			Rev.: 0

© Via East Midlands Limited,Registered in England no.09903246

A4

Nov 10,2026 - 11:51am C:\Users\jw120\DCA\CCDocs\ViaEM\TP2640750 Henson Lane, Upper Saxondale\Project Files\B Design Phase\B03 Drawings\Henson Lane, Upper Saxondale.dwg