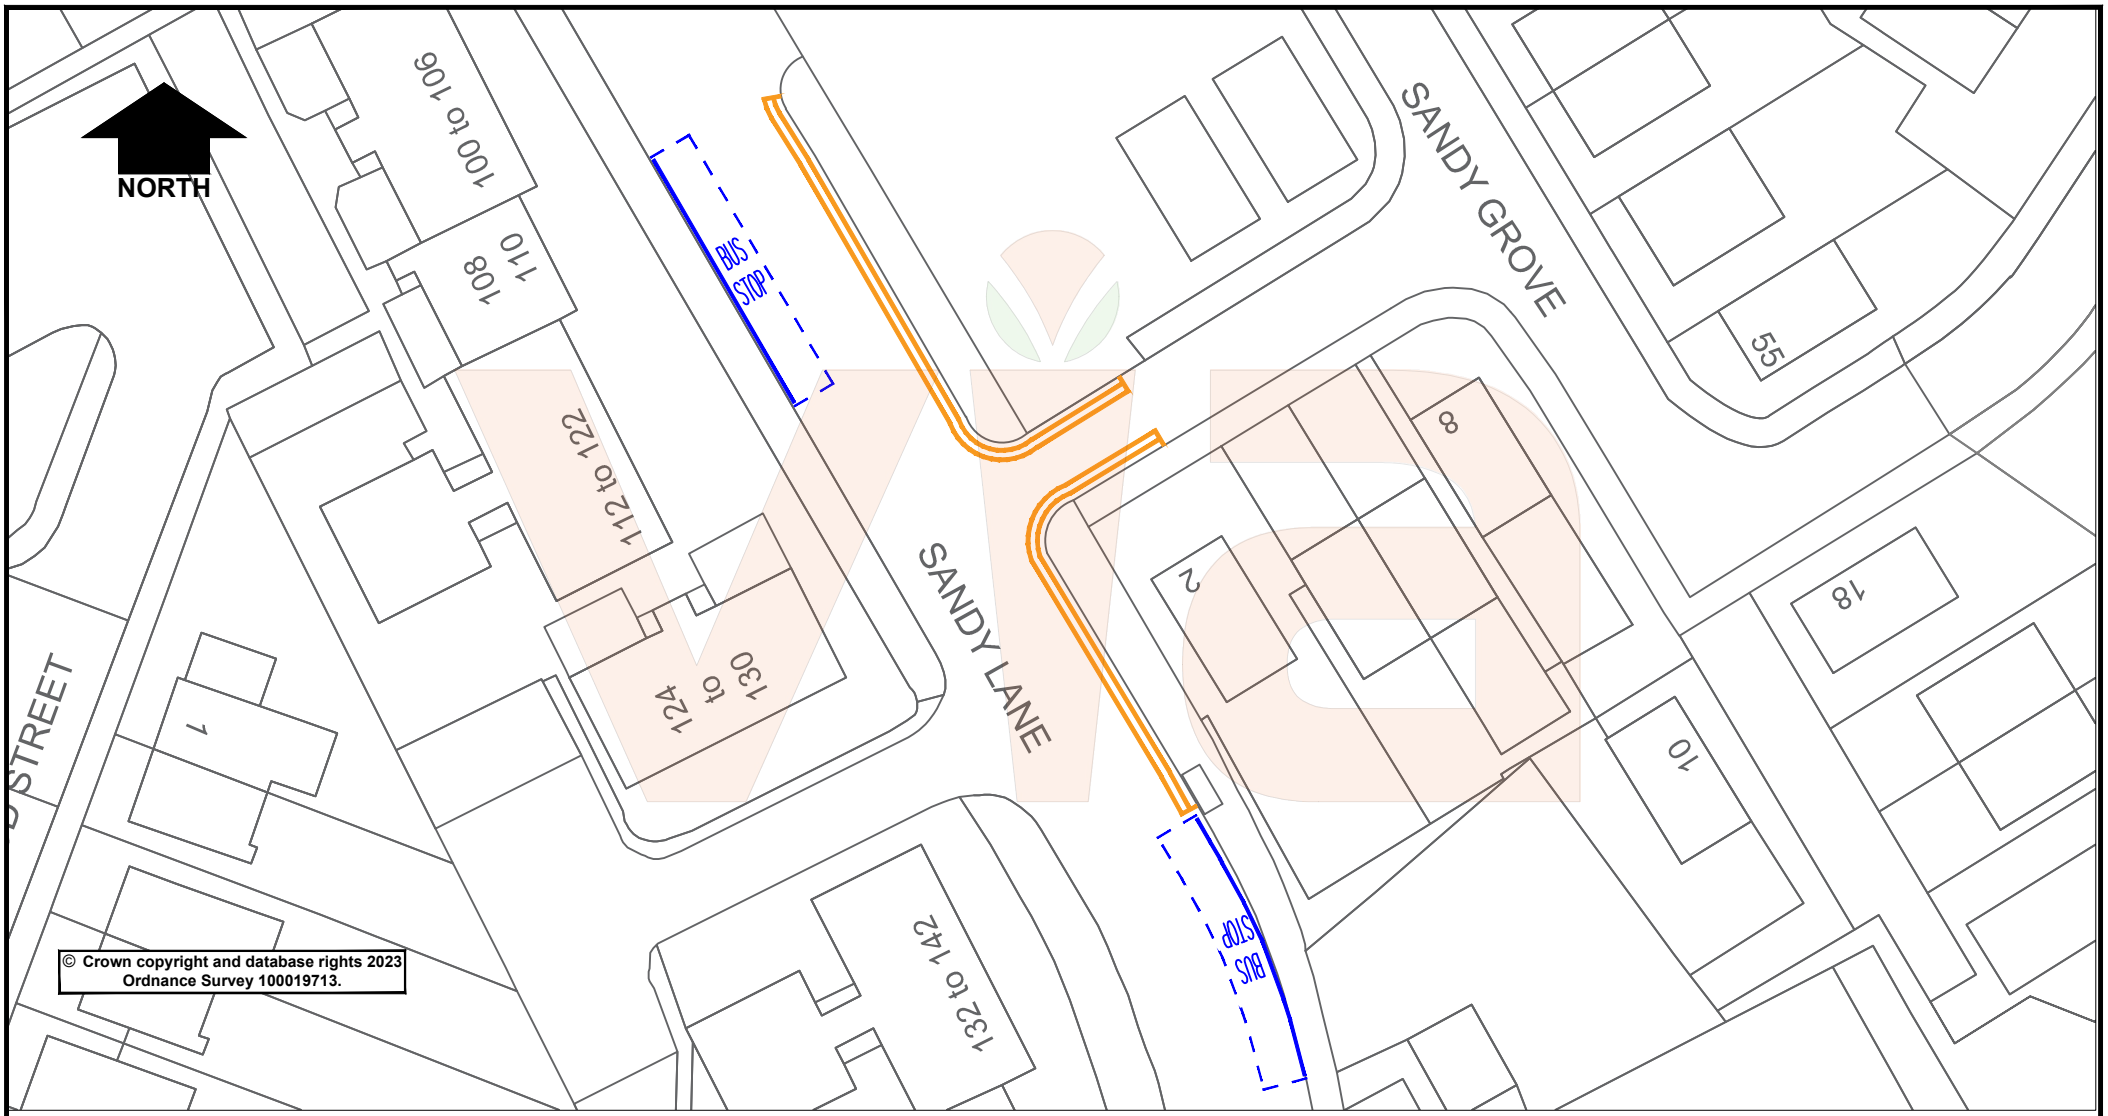

© Crown copyright and database rights 2023
Ordnance Survey 100019713.

Key: Proposed Double Yellow Lines — Proposed Bus Stop Clearway

Rev.	Description	Drawn	Ch'kd	Auth	Date

DRAFT 19/10/2023

via
in partnership with
Nottinghamshire County Council
www.viaem.co.uk Tel 0115 804 2100
Bilsthorpe Depot, Bilsthorpe Business Park, Bilsthorpe, Nottinghamshire, NG22 8ST

Project: Sandy Lane, Mansfield		Drawn: MW	Date: Oct 23
Status: Advert	Project No.: TRO 2241A	Ch'kd: SW	Date: Oct 23
Drawing Title: Proposed Double Yellow Lines		Auth: MN	Traced
Drawing No.: H/MW/4474/01		Rev.: 0	Scale: 2:1 @A4

© Via East Midlands Limited,Registered in England no.09903246

A4

Oct 19,2023 - 10:41am I:\Highways\One Programme\2023-24\TP2350 707 Sandy Lane, Mansfield\dB Design Phase\B03 Drawings\TP2350707 - Sandy Lane, Mansfield.dwg