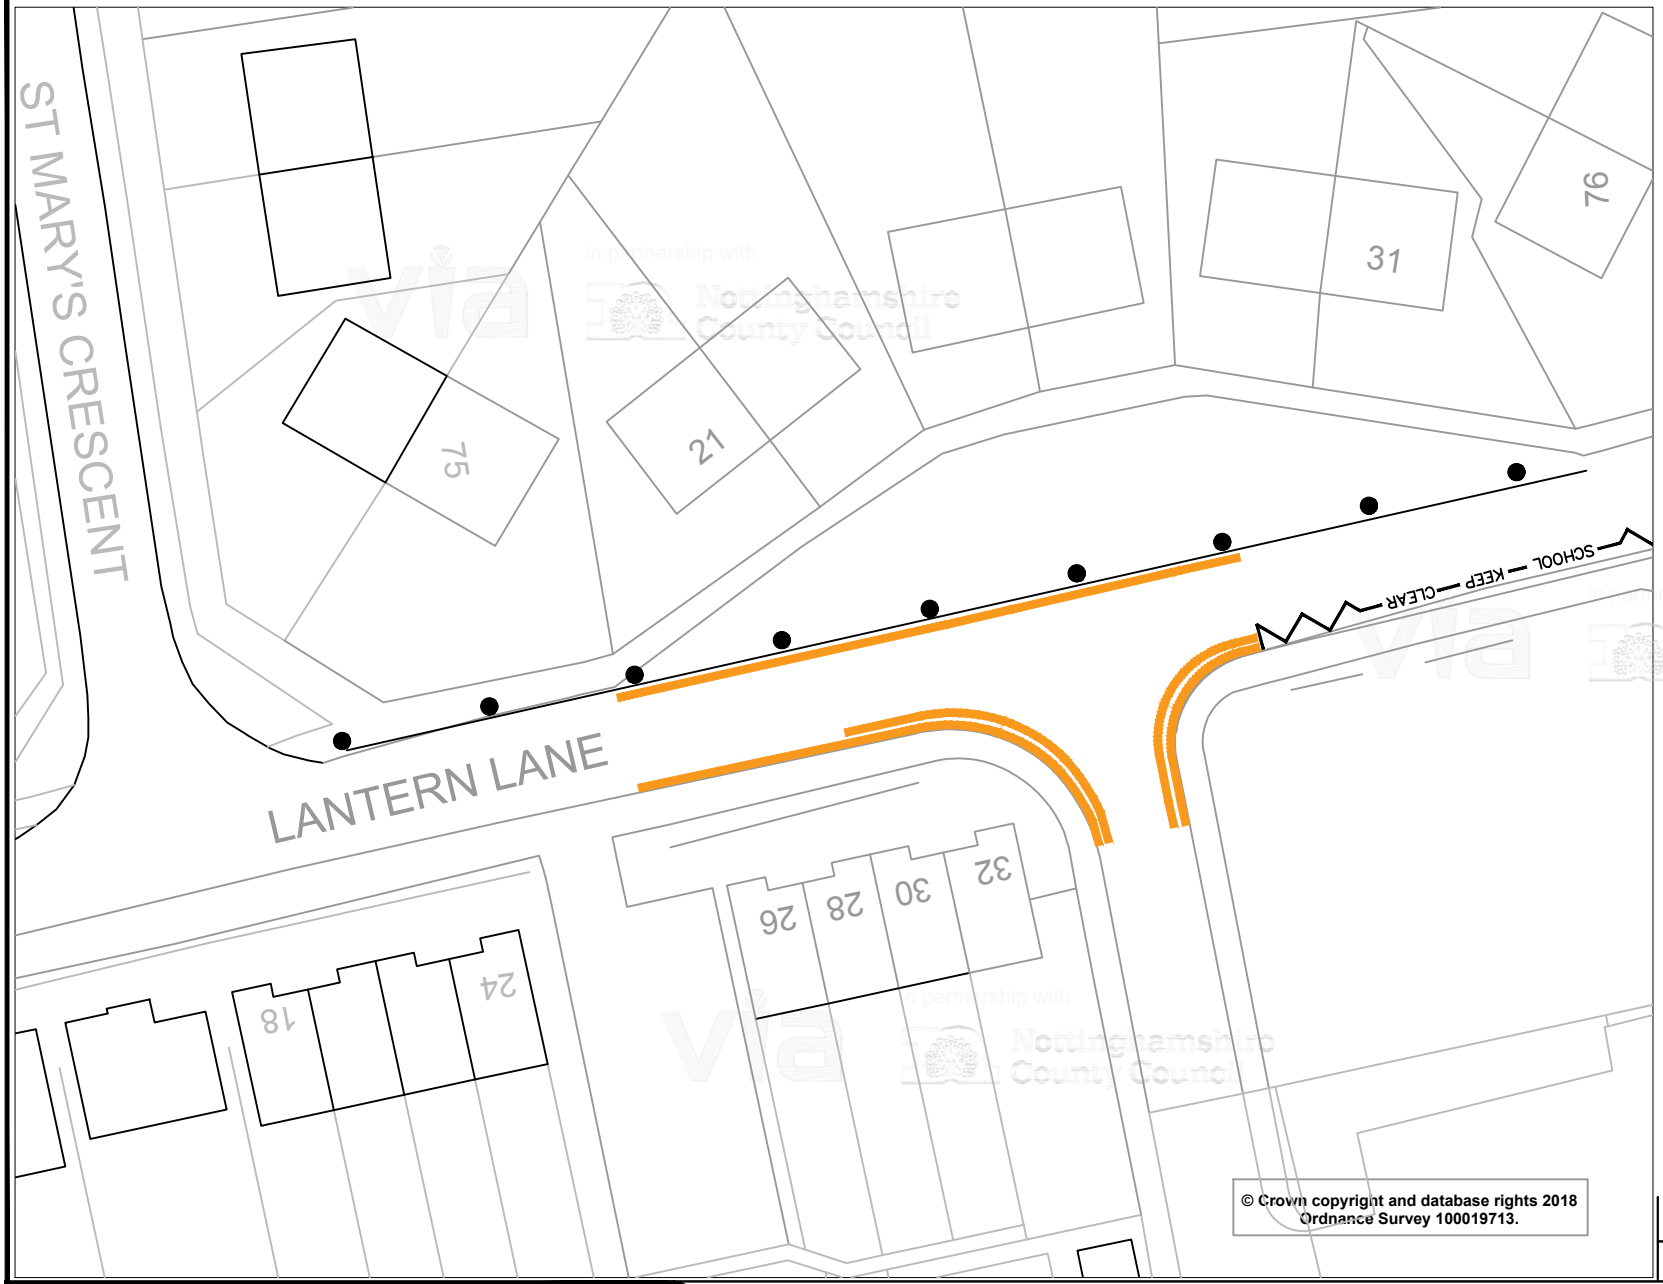

© Crown copyright and database rights 2018
Ordnance Survey 100019713.

NORTH

KEY

SCHOOL — KEEP — CLEAR
Existing School Keep Clear markings

Proposed Single Yellow Lines (Mon to Friday 8 am - 4 pm)

Proposed Double Yellow Lines

Rev	Description	Drawn	Ch'kd	Auth	Date

in partnership with
Nottinghamshire County Council
www.viaem.co.uk Tel 0115 8042100
Bilsthorpe Depot, Bilsthorpe Business Park, Bilsthorpe, Nottinghamshire NG22 8ST

Project: East Leake Academy		Drawn: SLW	Date: Mar18
Status	Project No.: HW 10305	Ch'kd	Date
Title: Proposed Waiting Restrictions - Advert		Auth	Traced
Drawing No.: H/SLW/2617/04		Rev	Scale: 1:500

© Via East Midlands Limited,Registered in England no.09903246

A4

Mar 12,2018 - 11:11am I:\Highways\Design and Construction\Roads and Highways\Projects17-18\10000\10305 East Leake Academy Bus Access Improv\Improvements\CAD\Lantern Lane, East Leake.dwg