



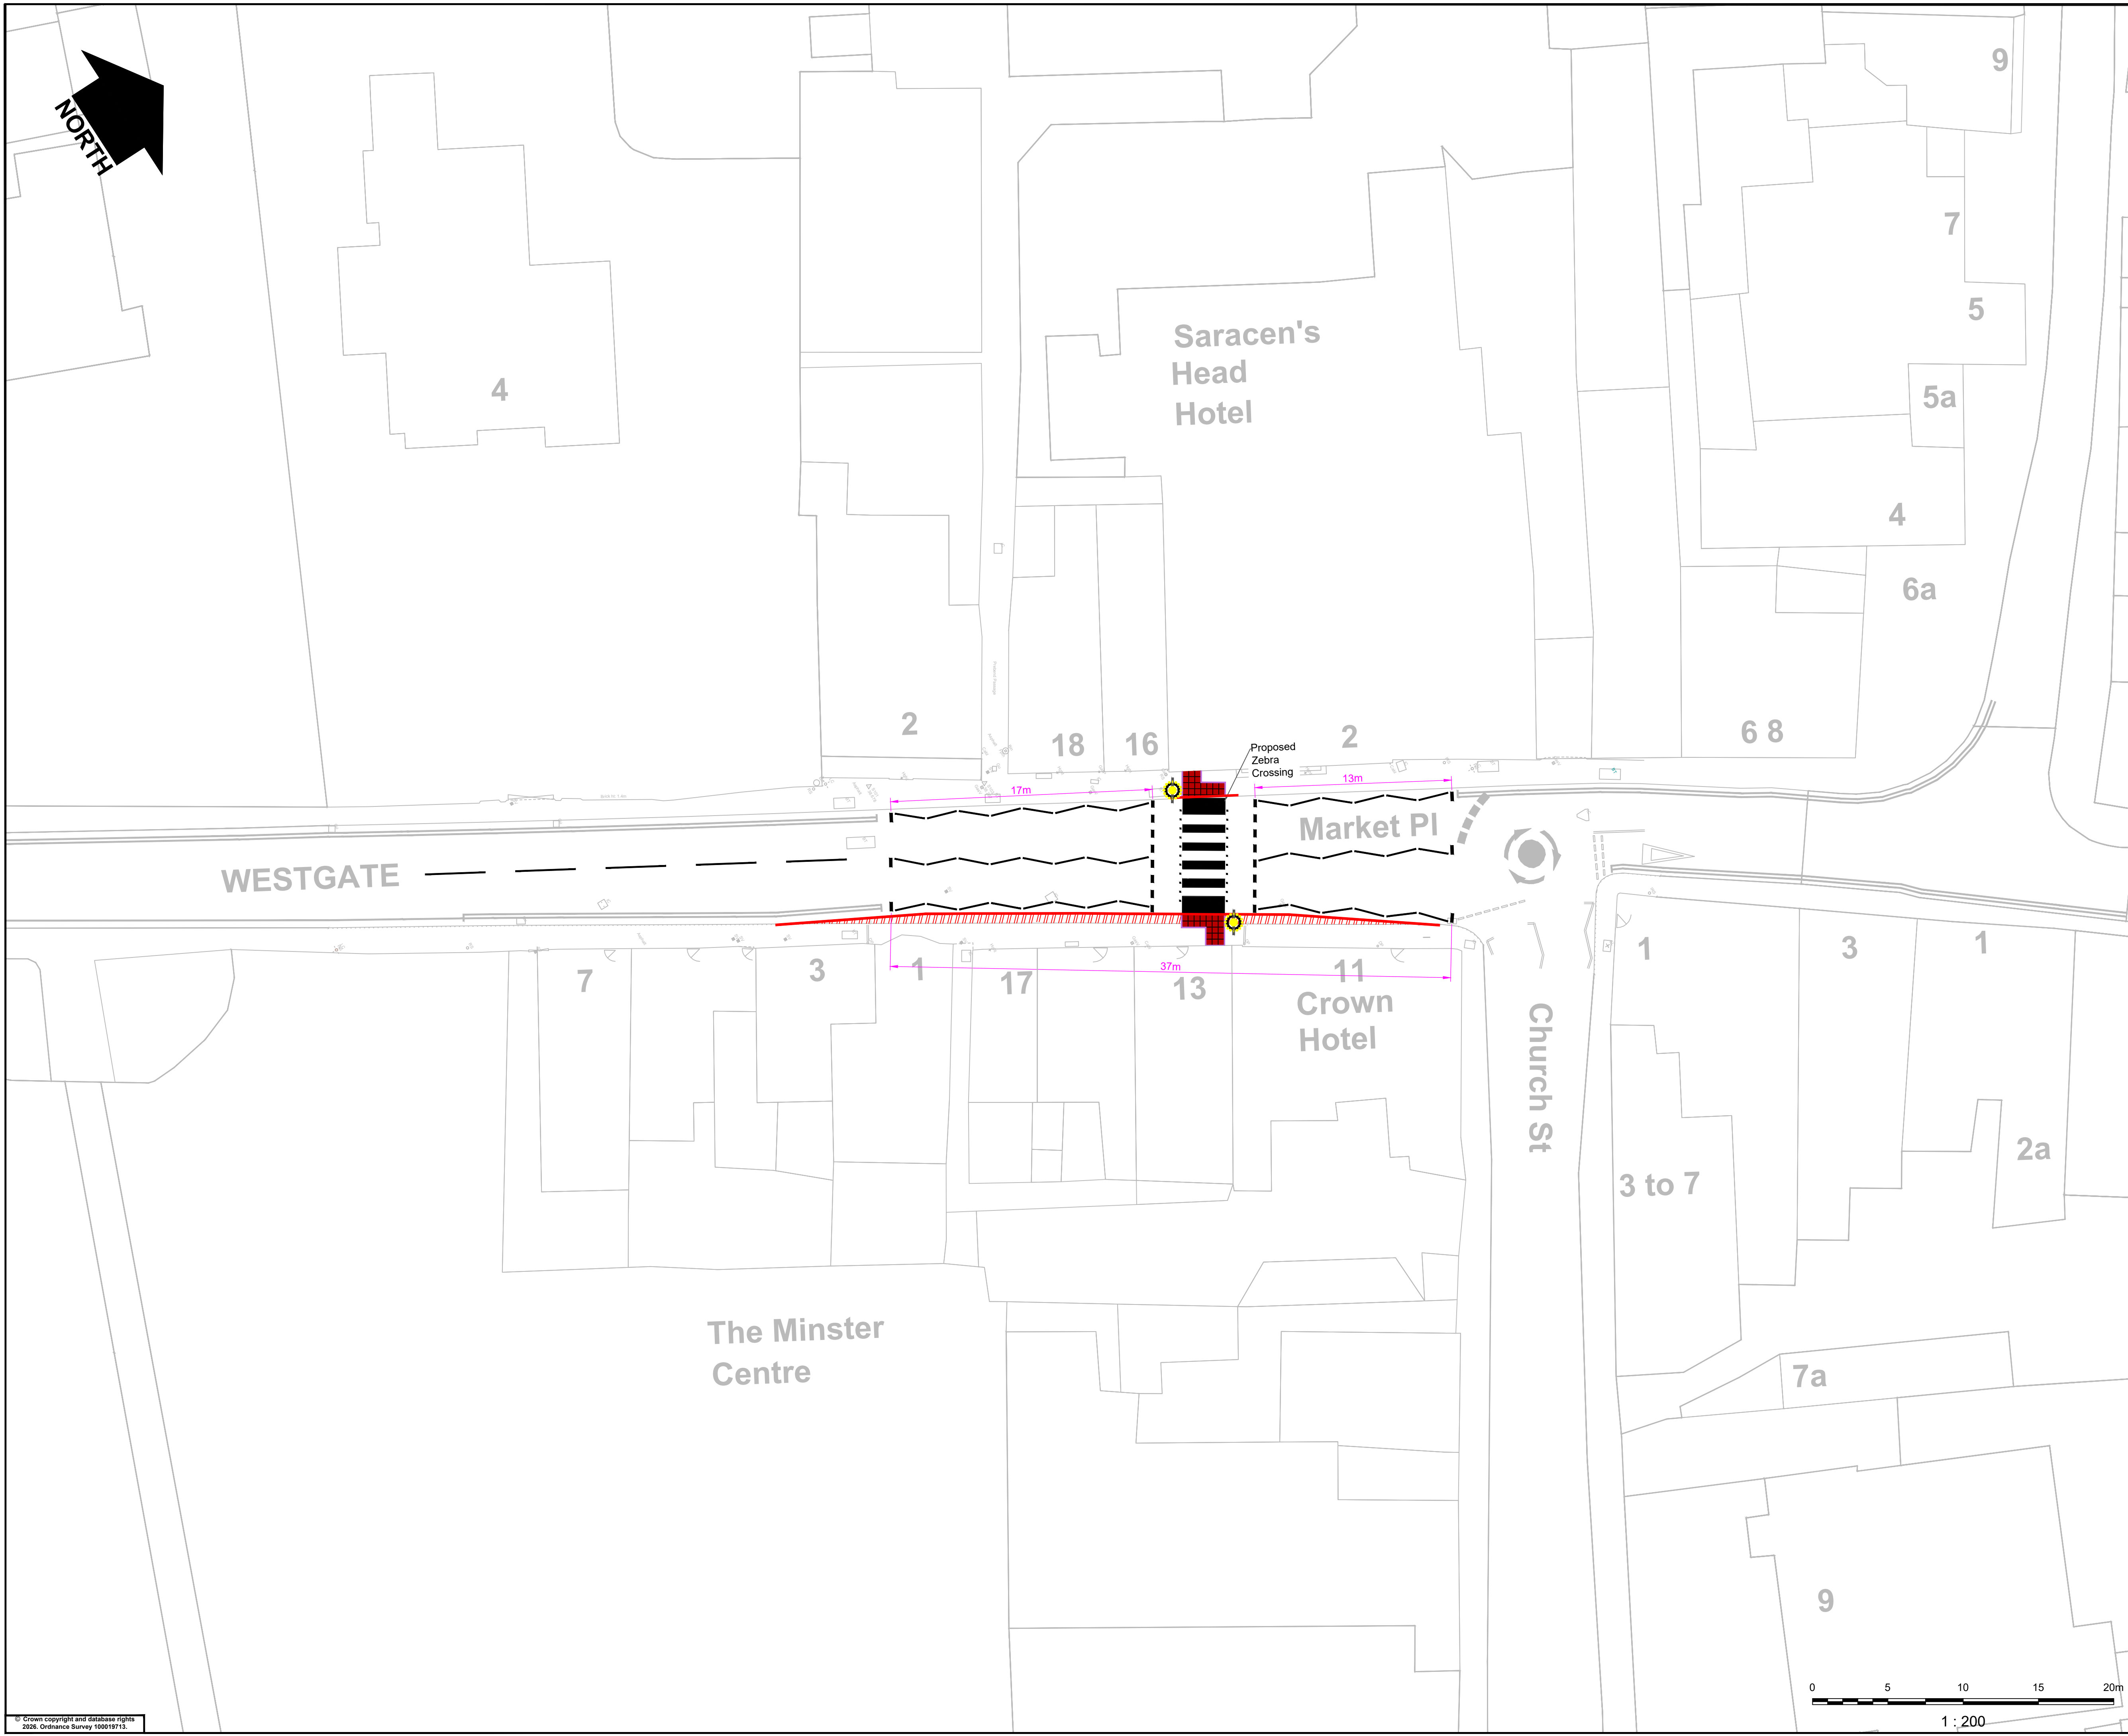

1. This drawing is a general arrangement drawing and shall not be used for construction purposes. Refer to series specific contract drawings for construction information.
2. Responsibility for errors made by others in scaling from this drawing is not accepted. All construction information should be derived solely from the figured dimensions or other provided setting out information.
3. All dimensions are given in metres unless otherwise stated.

- Existing arrangement.
- Proposed new precast concrete kerbs.
- Proposed new precast concrete edgings.
- Proposed red tactile paving.
- Proposed footway construction.
- Proposed belisha beacon.

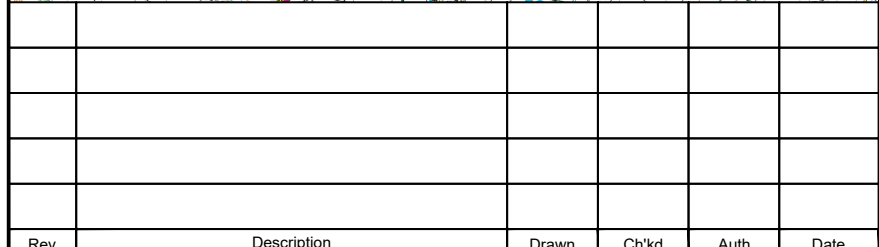

1. **Introduction**

--	--

Drawing Title

Consultation Plan

Scale (@A1)	Drawn HT	Date 12/02/2000
-------------	-------------	--------------------

1:200	SF	24/08/2026
-------	----	------------

Project	Originator	Volume	Location	Type	Role	Number
---------	------------	--------	----------	------	------	--------

