


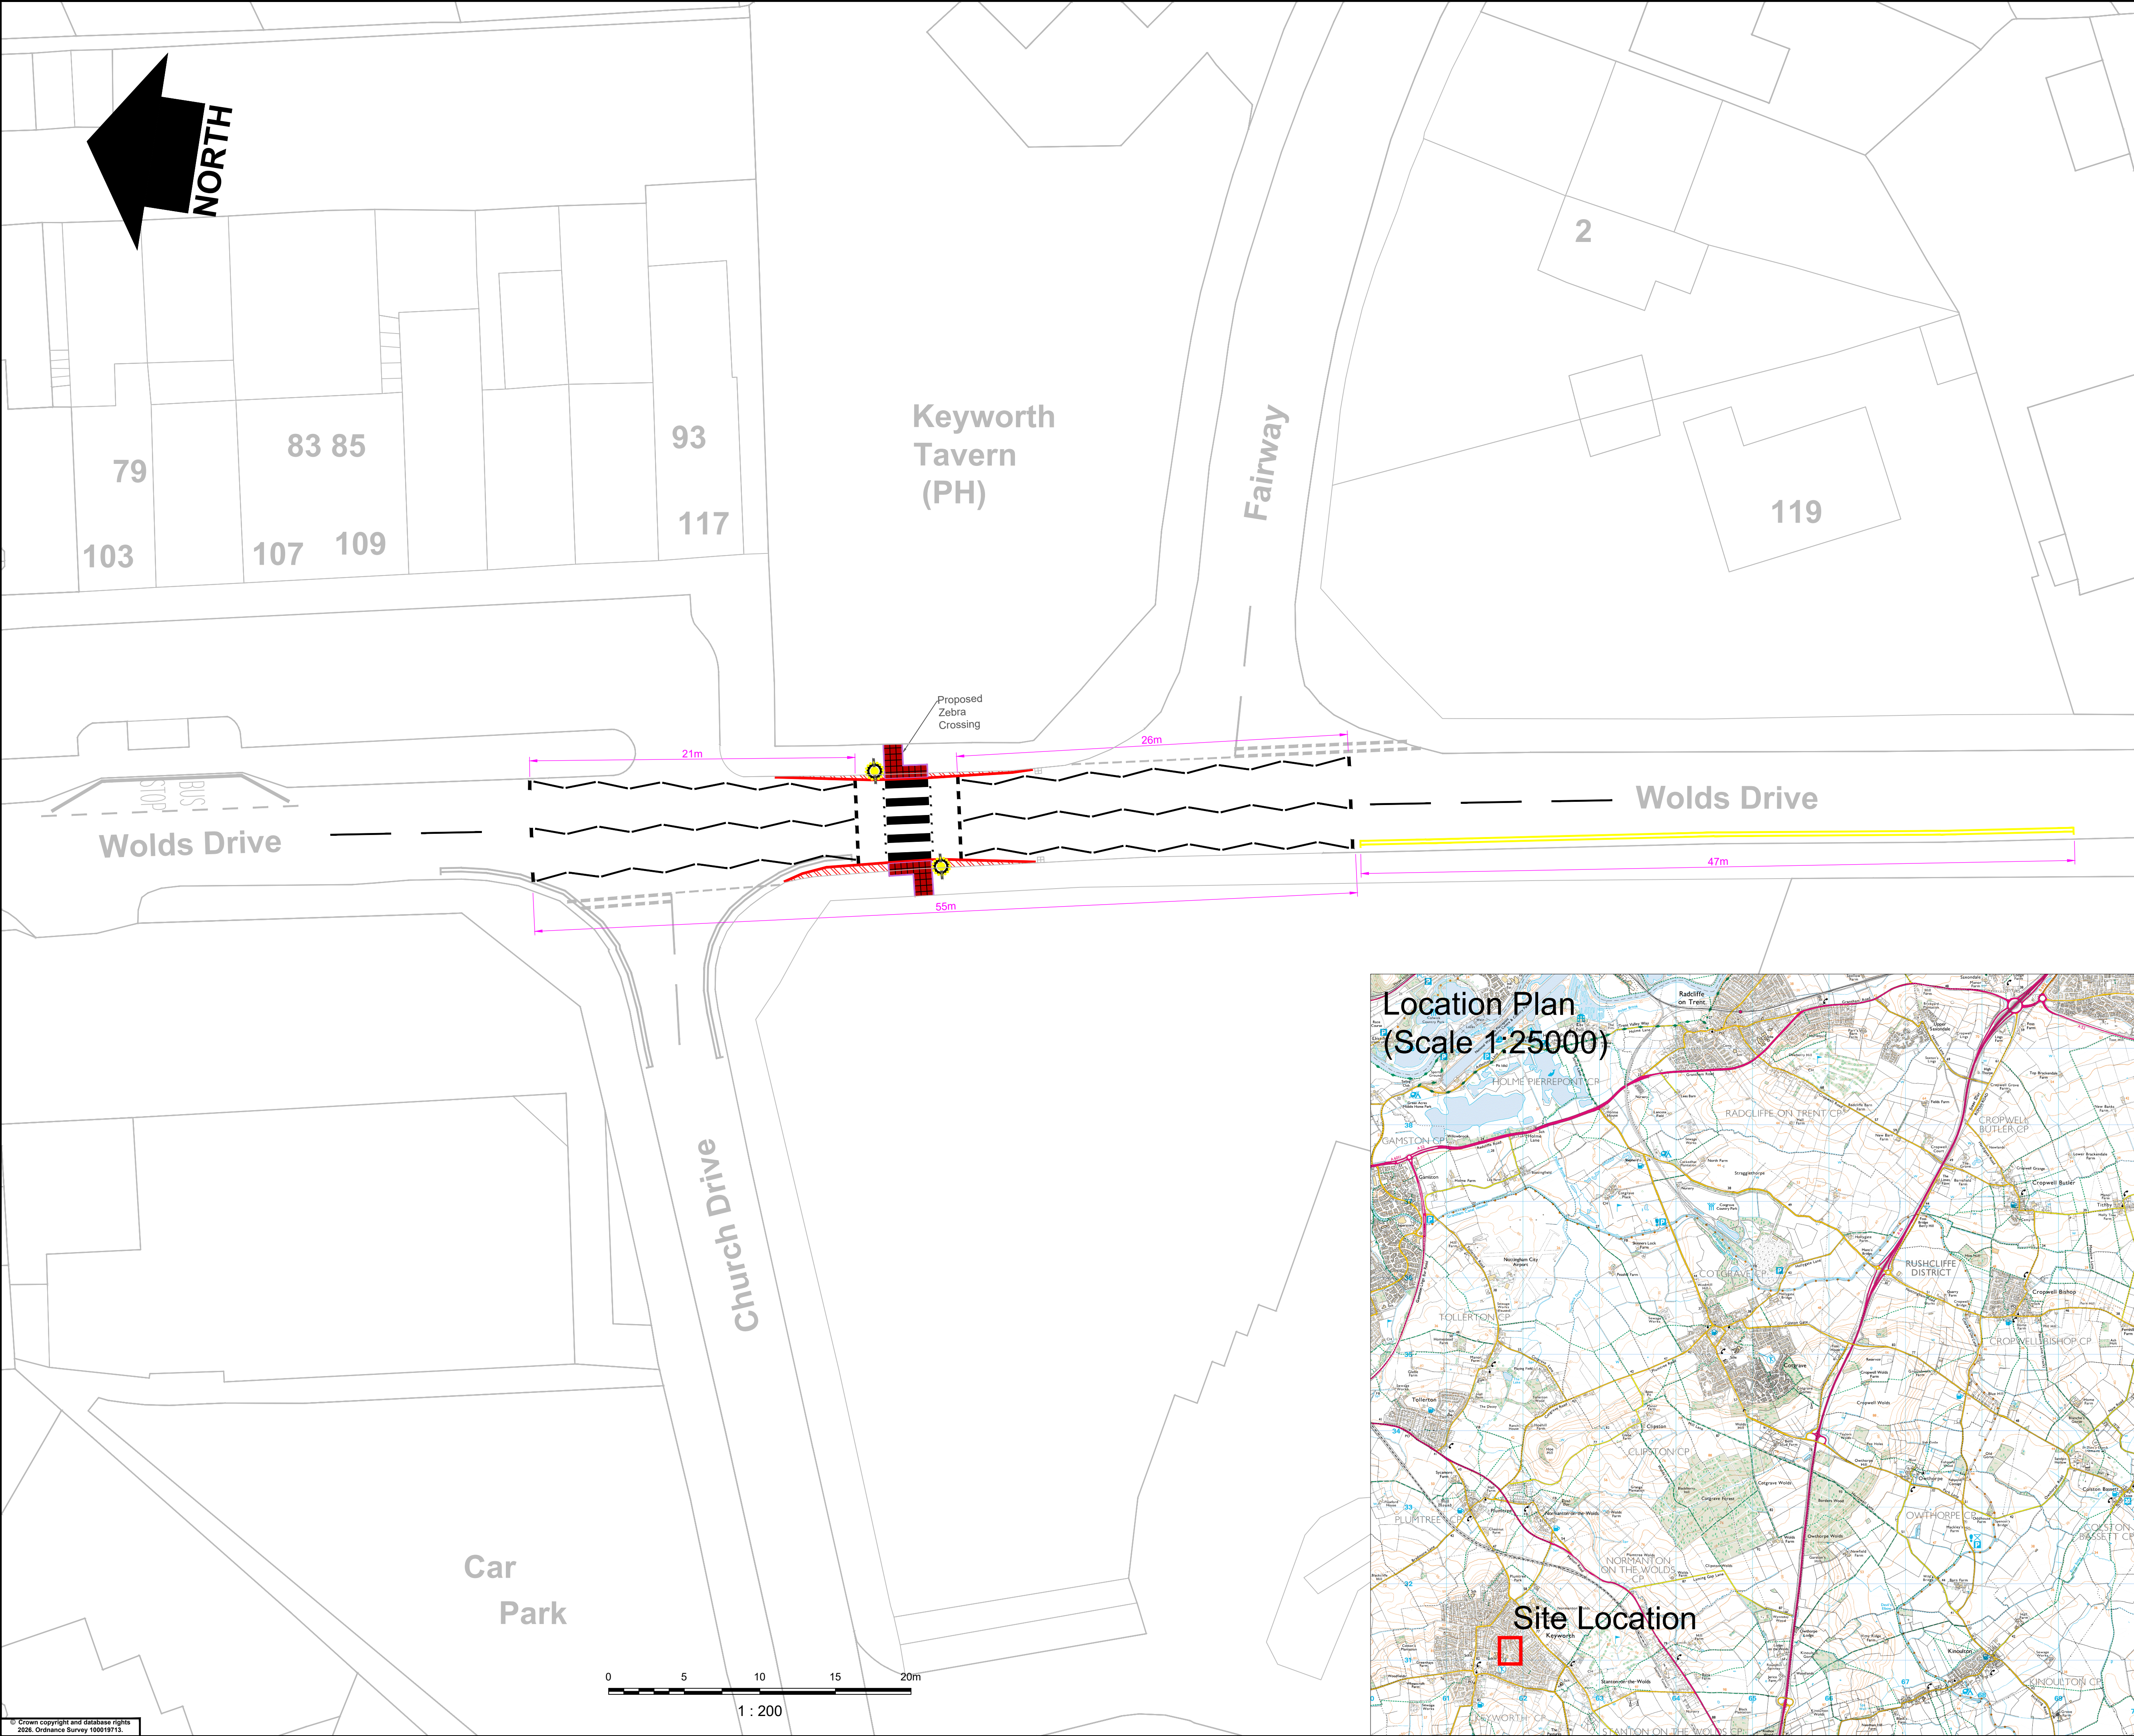

Notes

- This drawing is to be read in conjunction with other relevant drawings, details and specifications.
- Do not scale from this drawing.
- All measurements are given in metres unless otherwise stated.
- This drawing is indicative only and not to be used for construction.

KEY

- Existing Arrangement
- Proposed Kerbing
- Proposed Red Tactile Paving with Edging
- Proposed Belisha Beacon
- Proposed Footway Construction

1	Added double yellow line road markings	HT	TM	TM	22/07/2026
Rev	Description	Drawn	Chkd	Auth	Date
Project					
Wolds Drive, Keyworth - Zebra Crossing					
Project No.					
TP2620020					
Drawing Title					
Zebra Crossing Arrangement - Consultation Plan					
Status Code	Drawing Suitability	Revision			
S0	WORK IN PROGRESS	P01			
Scale (@A1)	Drawn	HT	Date	16/10/2025	
1:200	Chkd	JB	Date	08/12/2025	
	Auth	TM	Date	18/12/2025	
	Project Originator Volume Location Type Role Number				
TP2620020-VIA-HGN-WD-DR-CH-00001					
<div><div></div><div><p>in partnership with</p><p>www.viam.co.uk Tel 0115 804 2100 Bilthorpe Depot, Bilthorpe Business Park, Bilthorpe, Nottinghamshire, NG22 8ST</p></div></div>					

© Crown copyright and database rights
2026. Ordnance Survey 100019713.

© Via East Midlands Limited. Registered in England no.09903246

Version 1.01 - A1

